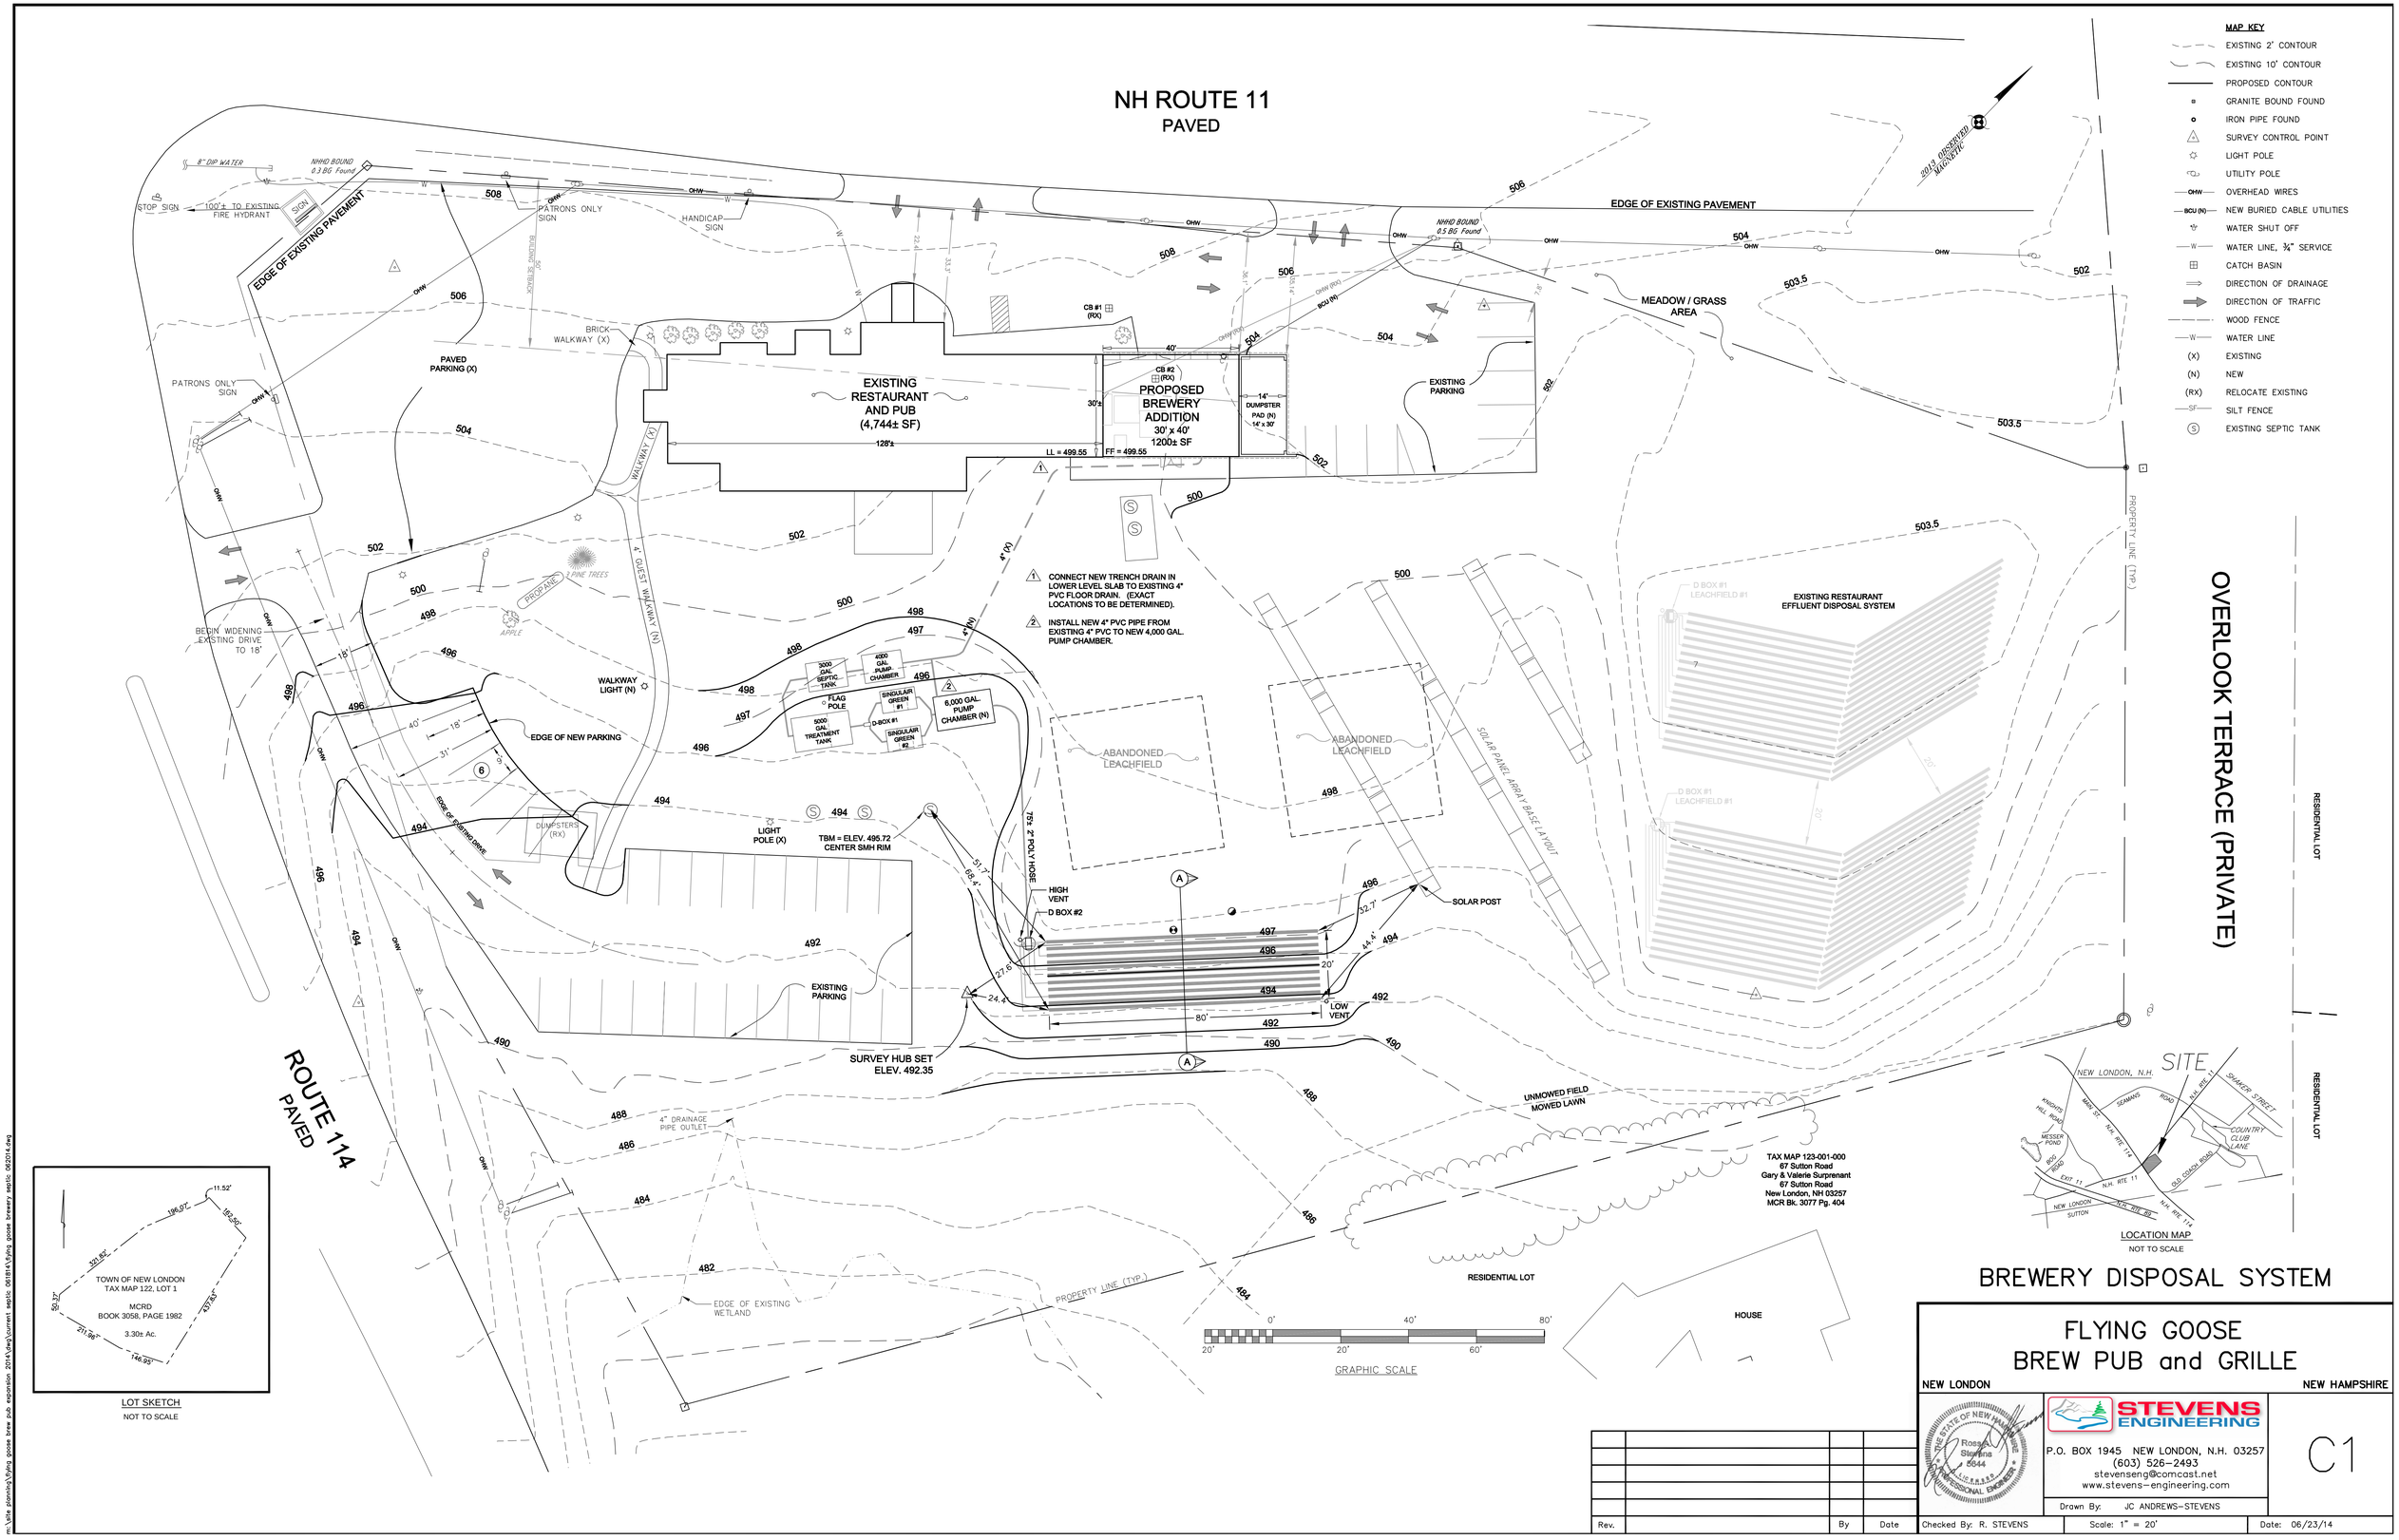

BREWERY DISPOSAL SYSTEM

FLYING GOOSE
BREW PUB and GRILLE

NEW LONDON NEW HAMPSHIRE

STEVENS ENGINEERING
P.O. BOX 1945 NEW LONDON, N.H. 03257
(603) 526-2493
stevenseng@comcast.net
www.stevens-engineering.com

Drawn By: JC ANDREWS-STEVENS

C1

Rev.		By	Date

Checked By: R. STEVENS | Scale: 1" = 20' | Date: 06/23/14