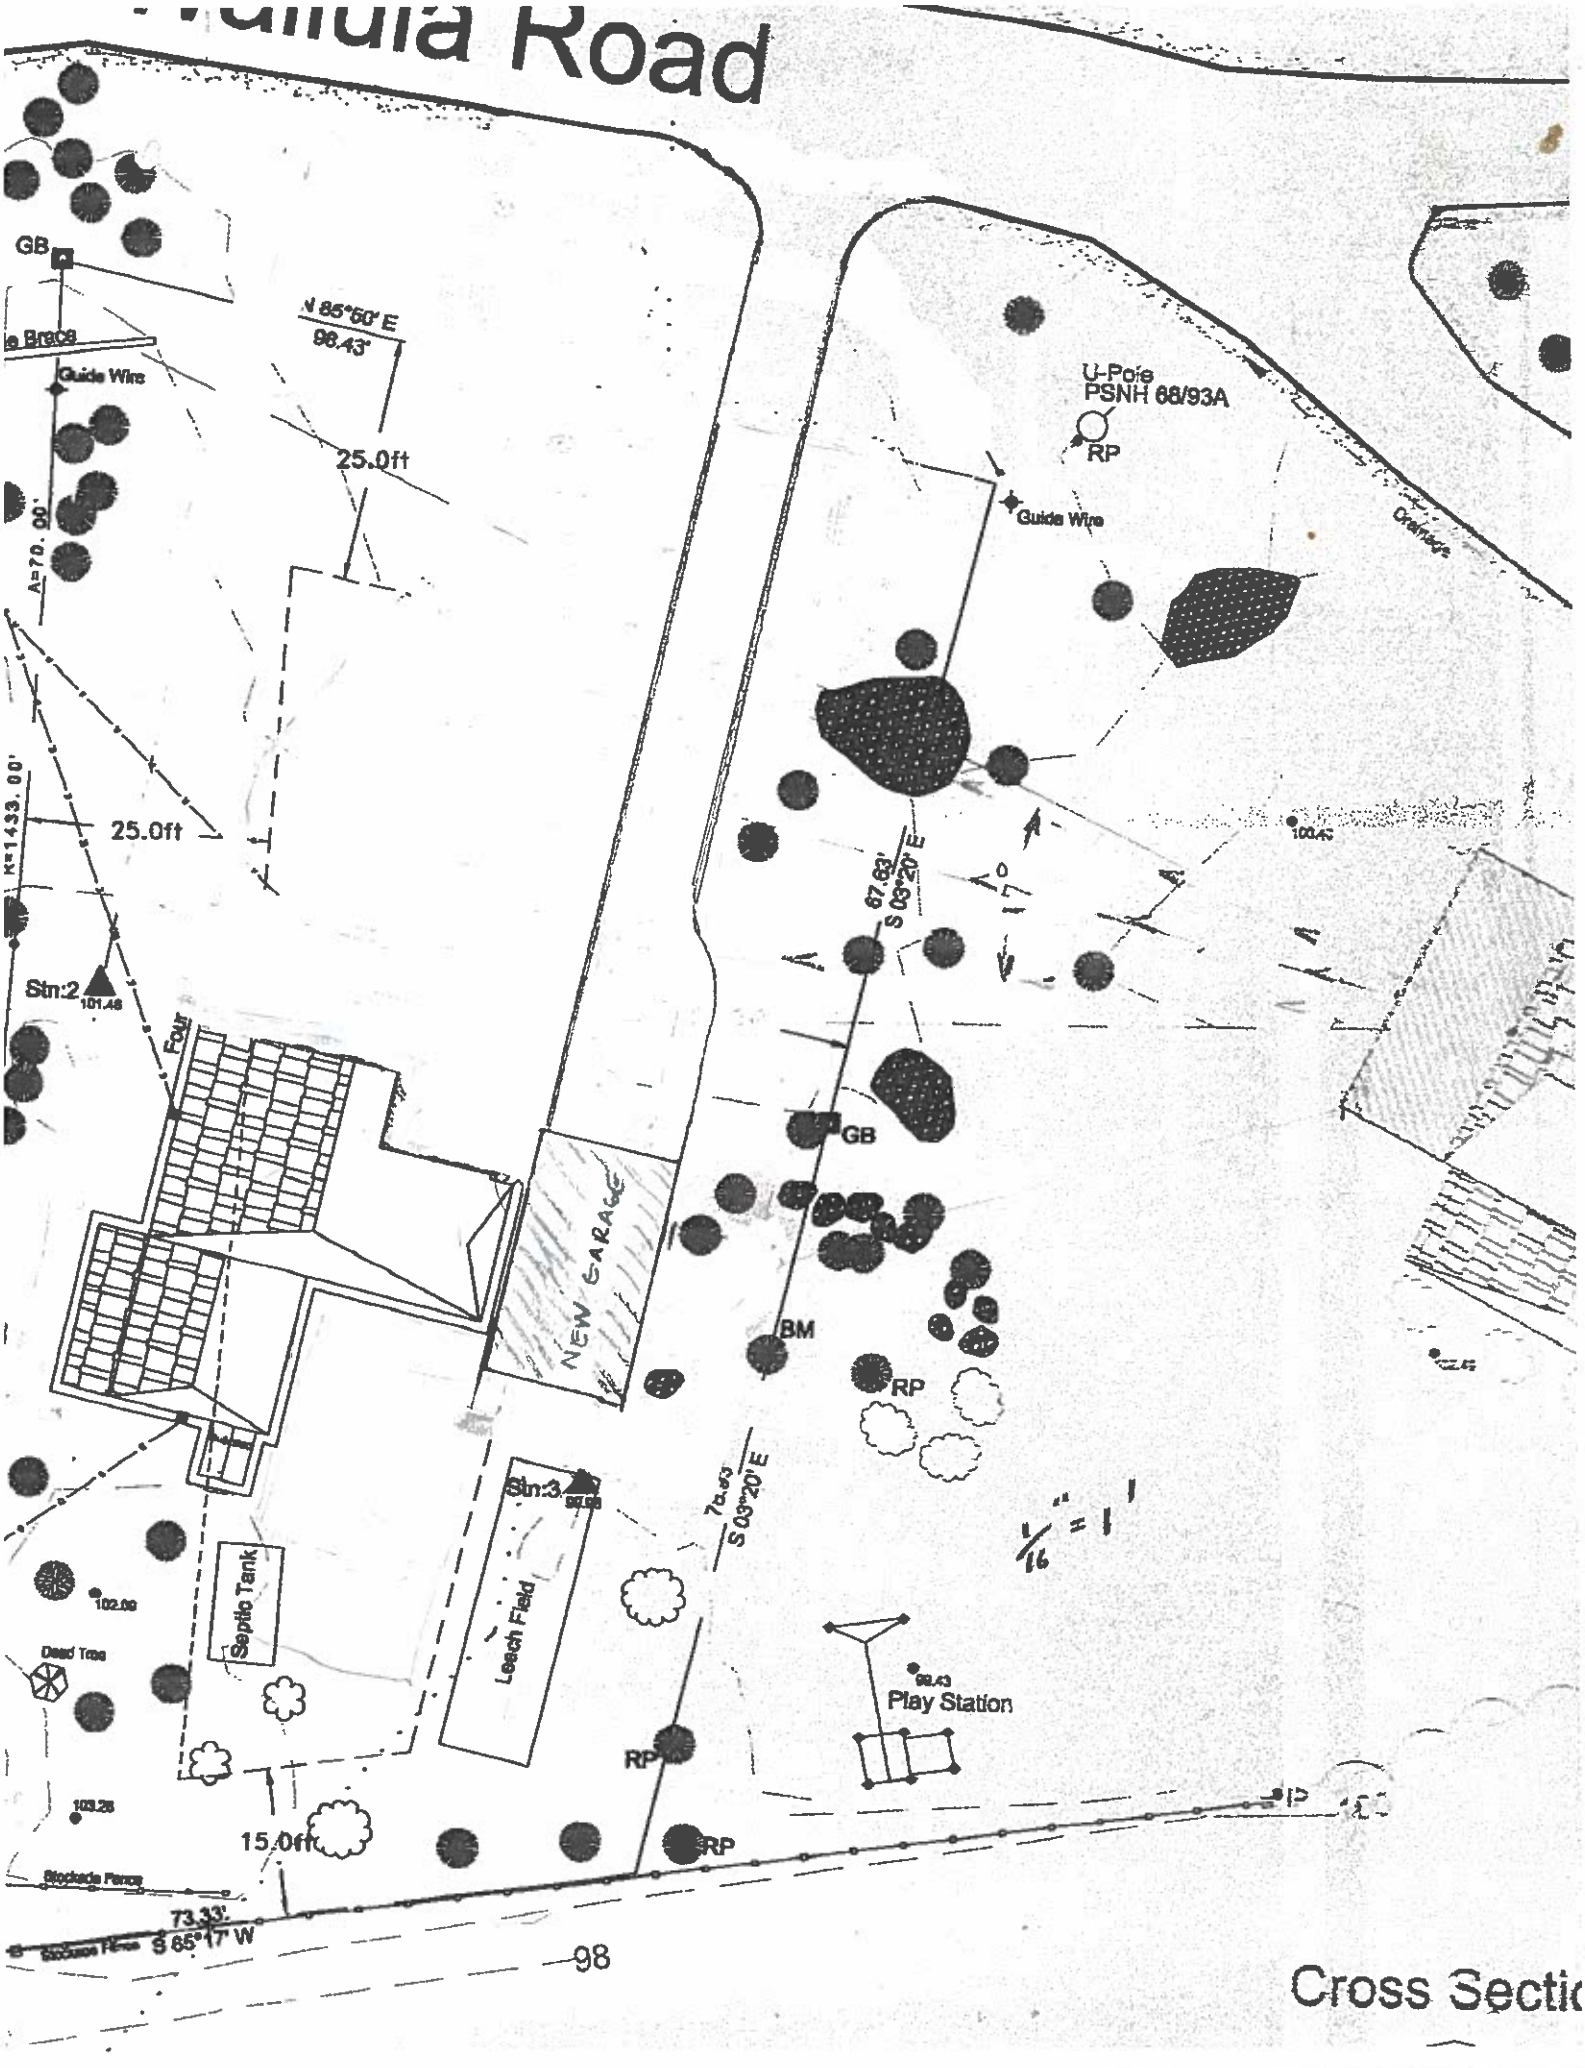
Road
GB
N 85°50' E
98.43'
Guide Wire
25.0ft
U-Pole
PSNH 68/93A
RP
Guide Wire
Drainage
25.0ft
Stn:2
101.48
Four
67.63'
S 03°20' E
GB
NEW GARAGE
BM
RP
Stn:3
S 03°20' E
1/16" = 1'
Septic Tank
Leach Field
Dead Tree
Play Station
RP
15.0ft
RP
Stockade Fence
73.33'
S 65°17' W
98
Cross Sectio