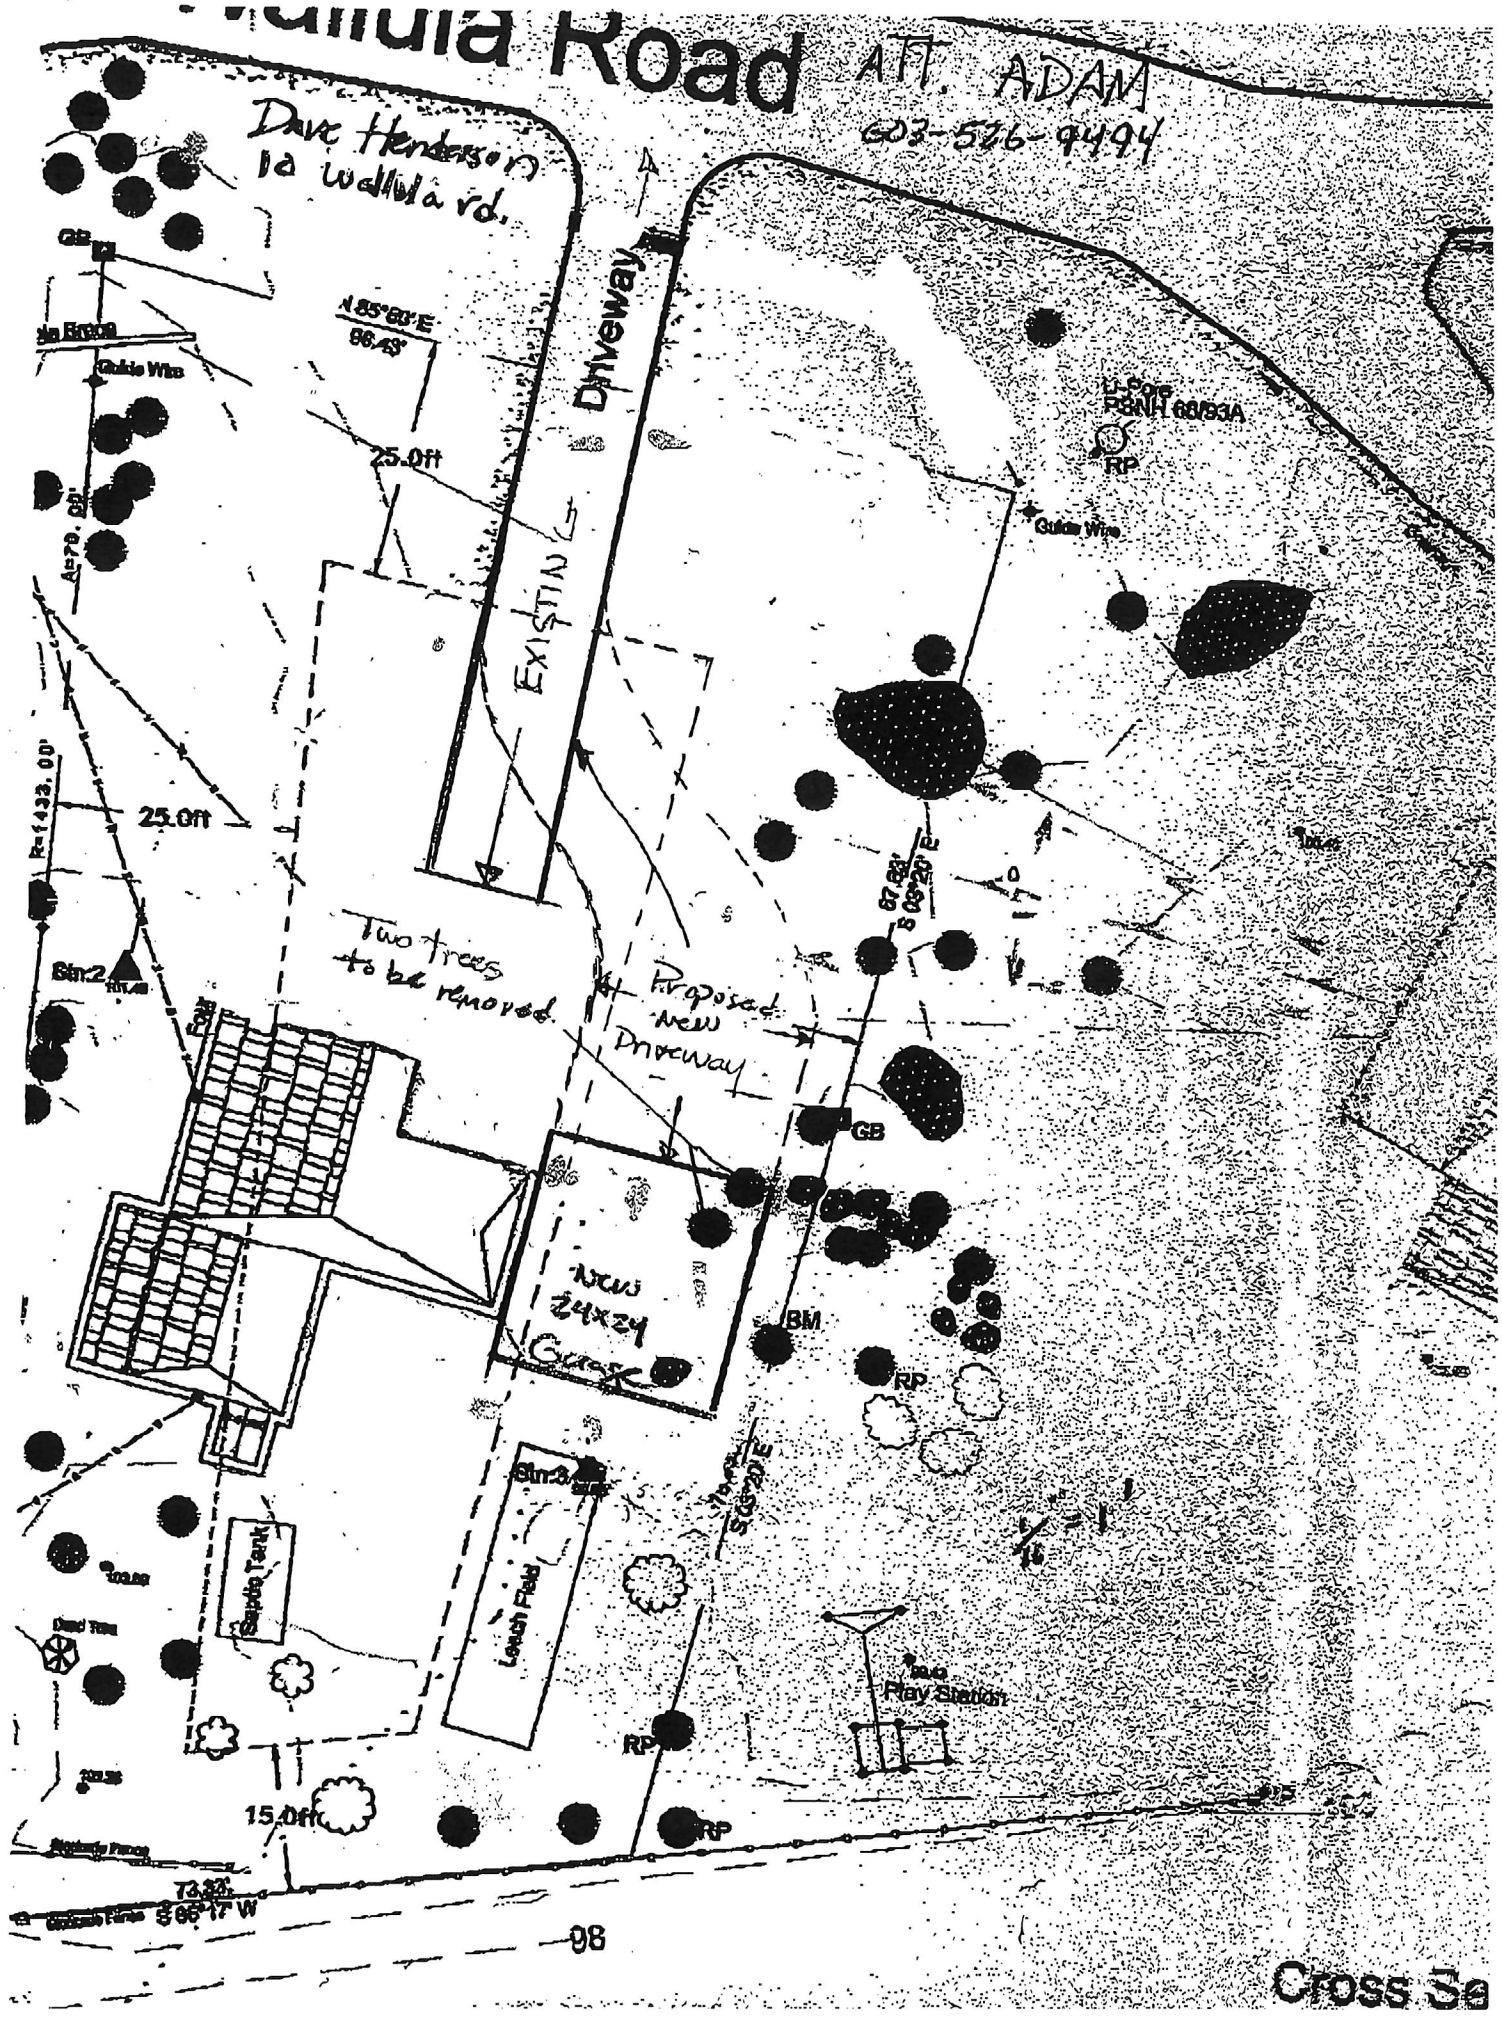
Wallula Road
ATT. ADAM
603-526-9494
Dave Henderson
10 Wallula rd.
Driveway
EXISTING
N 85°53' E
96.43'
25.0ft
25.0ft
R=1433.00'
Guide Wire
Guide Wire
U-Pore
PSNH 68/93A
RP
GB
Two trees
to be removed.
Proposed
New
Driveway
New
24x24
Garage
BM
RP
Sin:2
Sin:3
Septic Tank
Leach Field
Play Station
RP
RP
15.0ft
73.33'
S 86°17' W
Cross Se