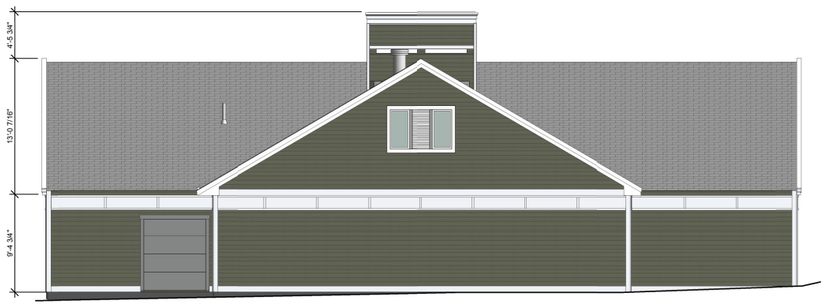

1 A200 East Elevation
3/16" = 1'-0"

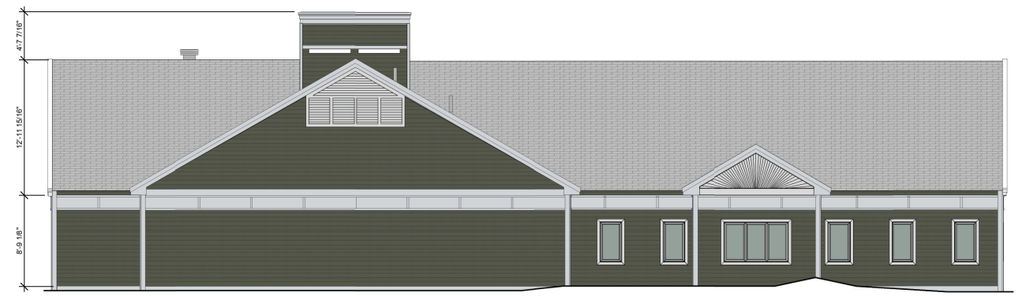

2 A200 North Elevation
3/16" = 1'-0"

3 A200 South Elevation
3/16" = 1'-0"

4 A200 West Elevation
3/16" = 1'-0"

HFA
Creative Solutions
Meaningful Places
HARRISON FRENCH & ASSOCIATES, LTD
t 479.273.7780
1705 S. Walton Blvd., Suite 3
Bentonville, Arkansas 72712
www.hfa-ac.com

STIPULATION FOR REUSE
THE INFORMATION CONTAINED HEREIN IS THE PROPERTY OF HARRISON FRENCH & ASSOCIATES, LTD. ANY REPRODUCTION IN PART OR WHOLE WITHOUT THE WRITTEN PERMISSION OF HARRISON FRENCH & ASSOCIATES, LTD. IS PROHIBITED. ARCHITECTS AND ENGINEERS ASSUME NO RESPONSIBILITY FOR PUBLIC USE AND CONSTRUCTION FROM THIS PLAN UNLESS THE PROJECT IS STAMPED "FOR CONSTRUCTION".
Copyright © 2019 HFA

Store Number: 0000
129 Parker Street
Maynard, 01754
JOB NUMBER: 40-18-7-000

ISSUE BLOCK

CHECKED BY:	Checker
DRAWN BY:	Author
DOCUMENT DATE:	6/21/19

NOT FOR CONSTRUCTION

Exterior Elevations

SHEET:
A200

6/21/2019 9:14:41 PM
C:\Users\author\Autodesk\Revit\Projects\2018-local Projects\2018-0-0-0-0_LAT Vineyard Rd - Building B_r21-latest-revit-setup.rvt
A200 Exterior Elevations