New London Barn
Playhouse

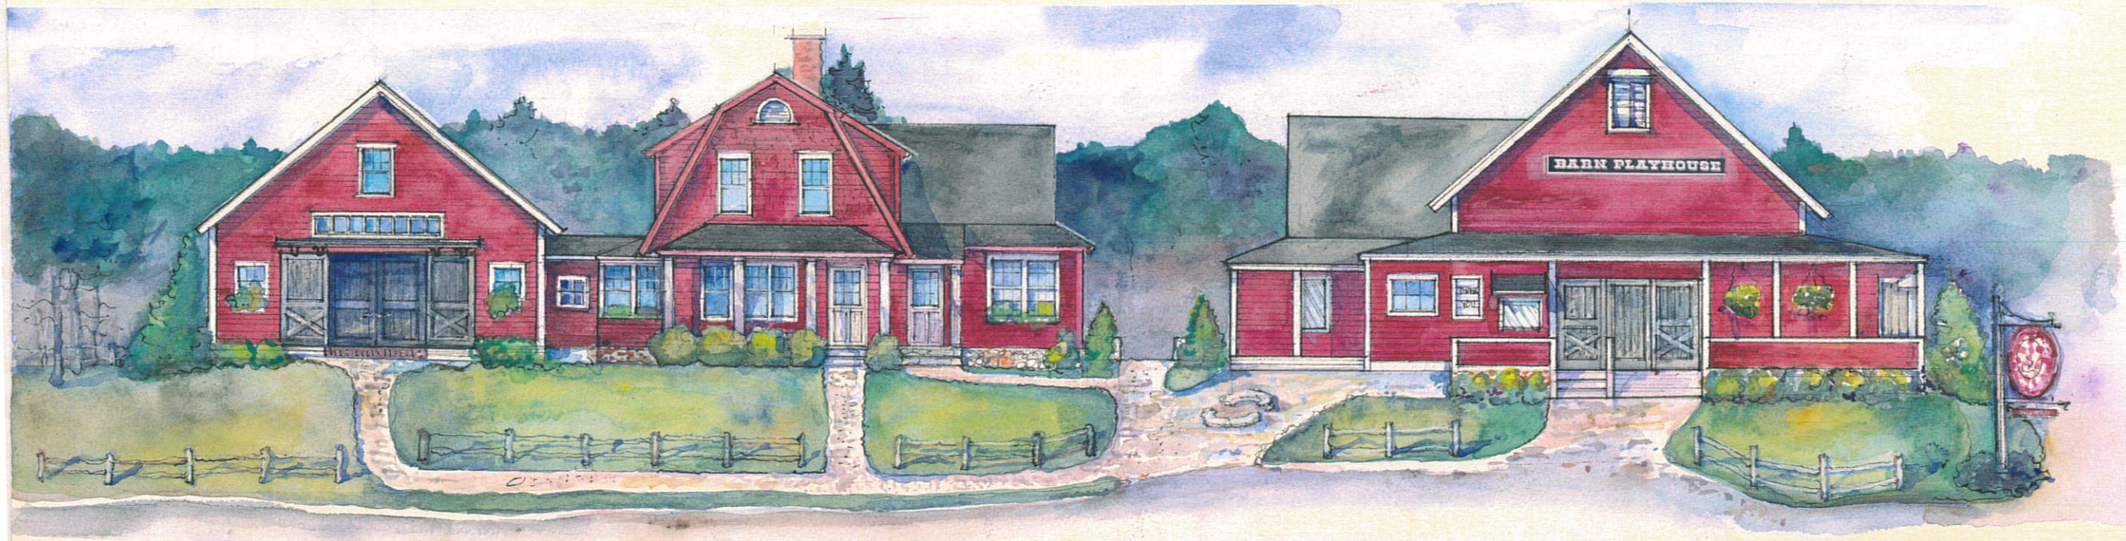

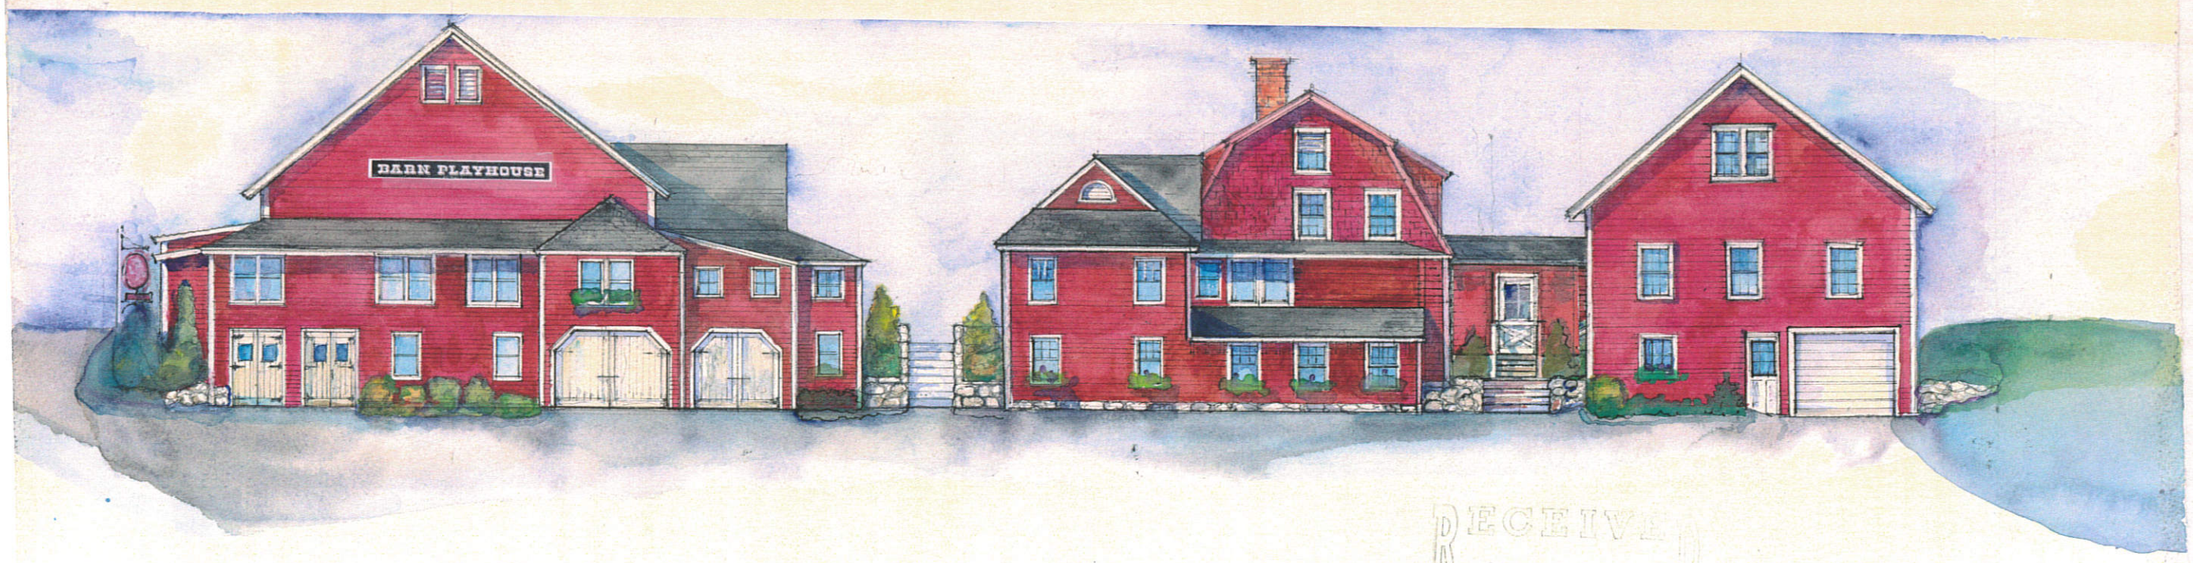

RECEIVED
JAN 22 2016

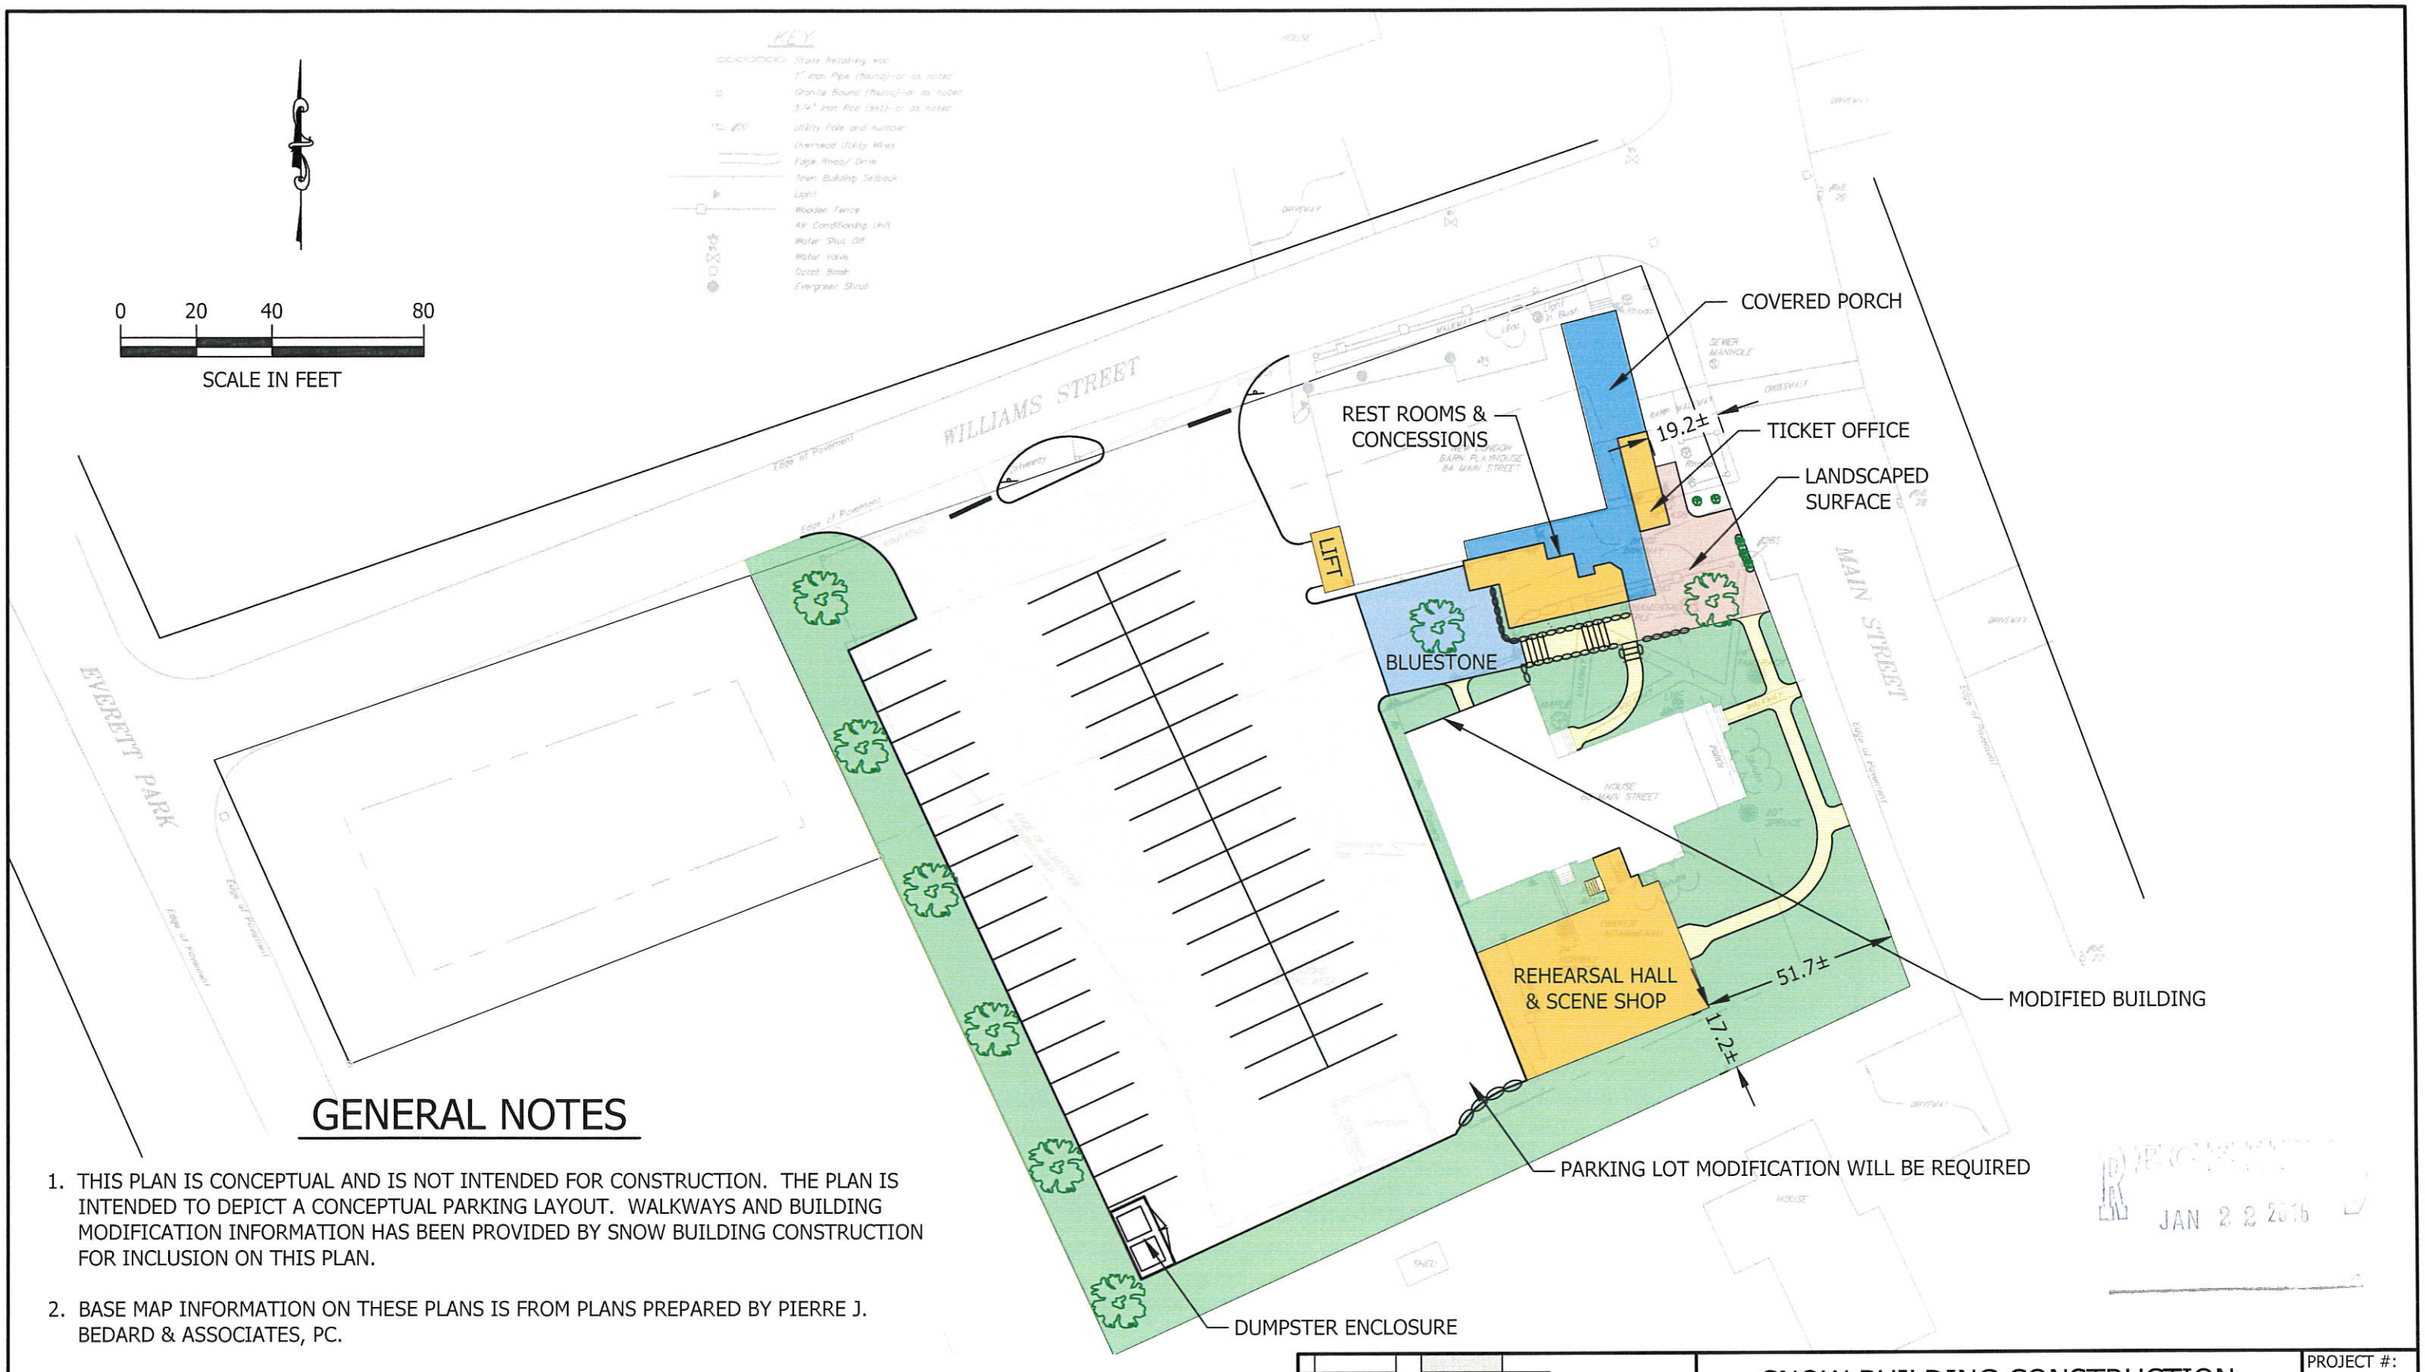

GENERAL NOTES

1. THIS PLAN IS CONCEPTUAL AND IS NOT INTENDED FOR CONSTRUCTION. THE PLAN IS INTENDED TO DEPICT A CONCEPTUAL PARKING LAYOUT. WALKWAYS AND BUILDING MODIFICATION INFORMATION HAS BEEN PROVIDED BY SNOW BUILDING CONSTRUCTION FOR INCLUSION ON THIS PLAN.
2. BASE MAP INFORMATION ON THESE PLANS IS FROM PLANS PREPARED BY PIERRE J. BEDARD & ASSOCIATES, PC.
3. FURTHER DESIGN DEVELOPMENT WILL BE REQUIRED FOR DRAINAGE, UTILITIES, GRADING, EROSION CONTROLS, SIGNAGE, PAVEMENT MARKING, AND OTHER DETAILS NECESSARY FOR CONSTRUCTION.

horizons Engineering Inc.
All rights reserved

DATE OF PRINT
JANUARY 21 2016
HORIZONS ENGINEERING

horizons Engineering Inc.
Littleton NH • New London NH • Newport VT
603-444-4111 603-877-0116 802-334-6434

SNOW BUILDING CONSTRUCTION

NEW LONDON BARN PLAYHOUSE

NEW LONDON, NEW HAMPSHIRE

CONCEPTUAL DESIGN

PROJECT #:	15805
ENGIN'D BY:	---
DRAWN BY:	CJH
DATE:	JAN 2016

WEST ELEVATION

SOUTH ELEVATION

EAST ELEVATION

NOTE
CONCEPTUAL ONLY
NOT FOR CONSTRUCTION

JAN 22 2015

REHEARSAL HALL

REVISED

Snow Building Construction
New London, N.H.

ELEVATIONS

DATE: 9-10-15
SCALE: 1/8" = 1'-0"
DRAWN BY: P. SNOW

1

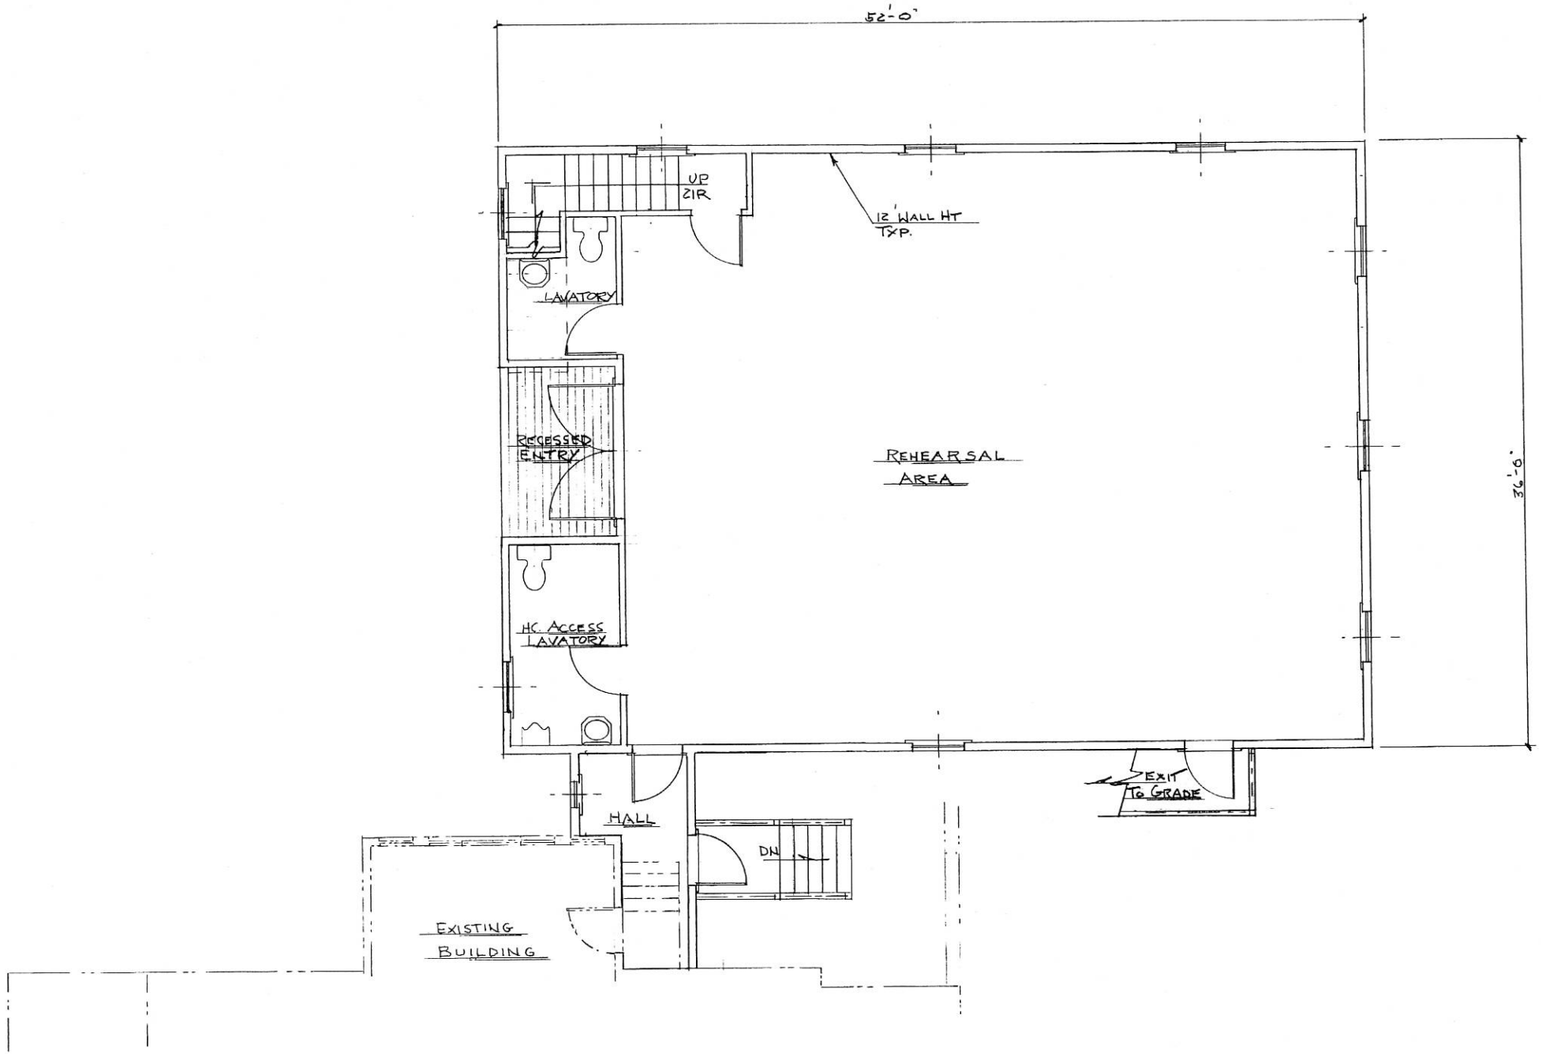

MAIN FLOOR PLAN

1802 FT²

NOTE:
CONCEPTUAL ONLY
NOT FOR CONSTRUCTION

RECEIVED
JAN 22 2016

REHEARSAL HALL

REVISED

Snow Building Construction
New London, N.H.

DRAWN BY:

DATE:

SCALE:

2

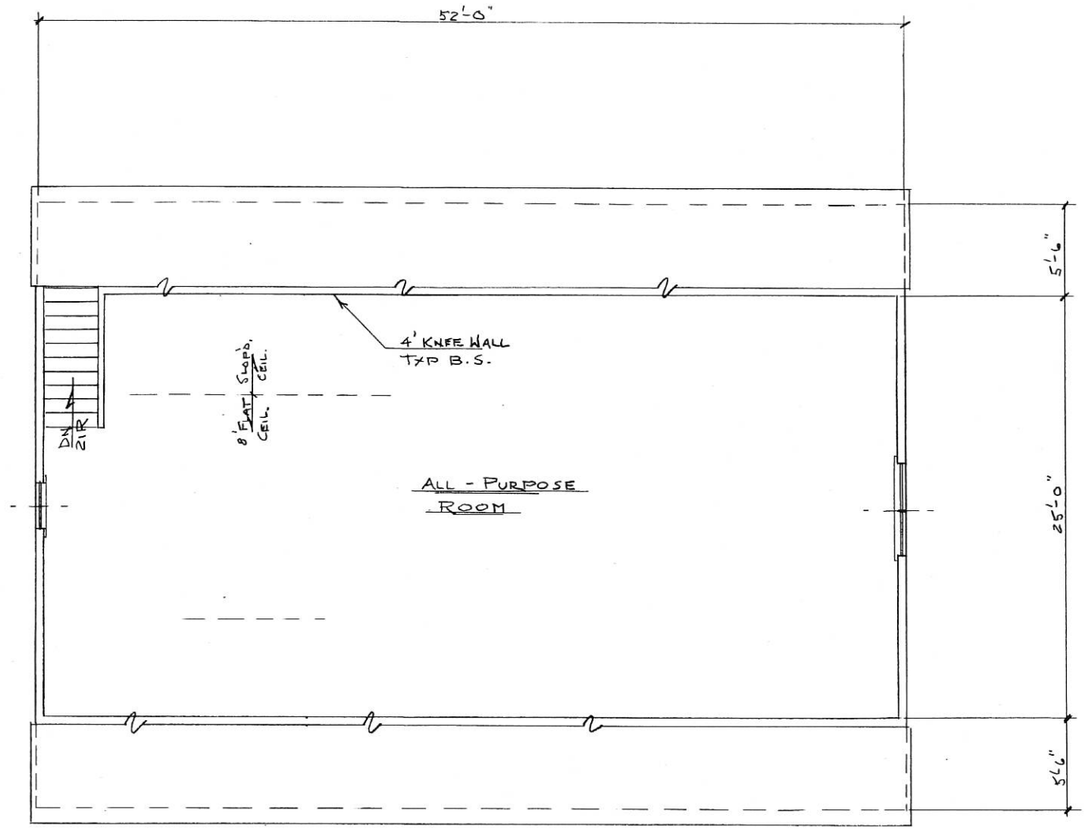

UPPER FLOOR PLAN

1196 FT²

NOTE
CONCEPTUAL ONLY
NOT FOR CONSTRUCTION

RECEIVED
JAN 22 2016

REHEARSAL HALL

REVISED

Snow Building Construction
New London, N.H.

UPPER FLOOR PLAN

DRAWN BY: P. SNOW
DATE: 9-10-15
SCALE: 1/4"=1'-0"

3

WEST ELEVATION

SOUTH ELEVATION

EAST ELEVATION

NORTH ELEVATION

RECEIVED
JAN 22 2016

NOTE:
CONCEPTUAL ONLY
NOT FOR CONSTRUCTION

RED HOUSE

REVISED

Snow Building Construction
New London, N.H.

ELEVATIONS

DRAWN BY:
DATE: 9-10-15
SCALE: 1/8"=1'-0"

1

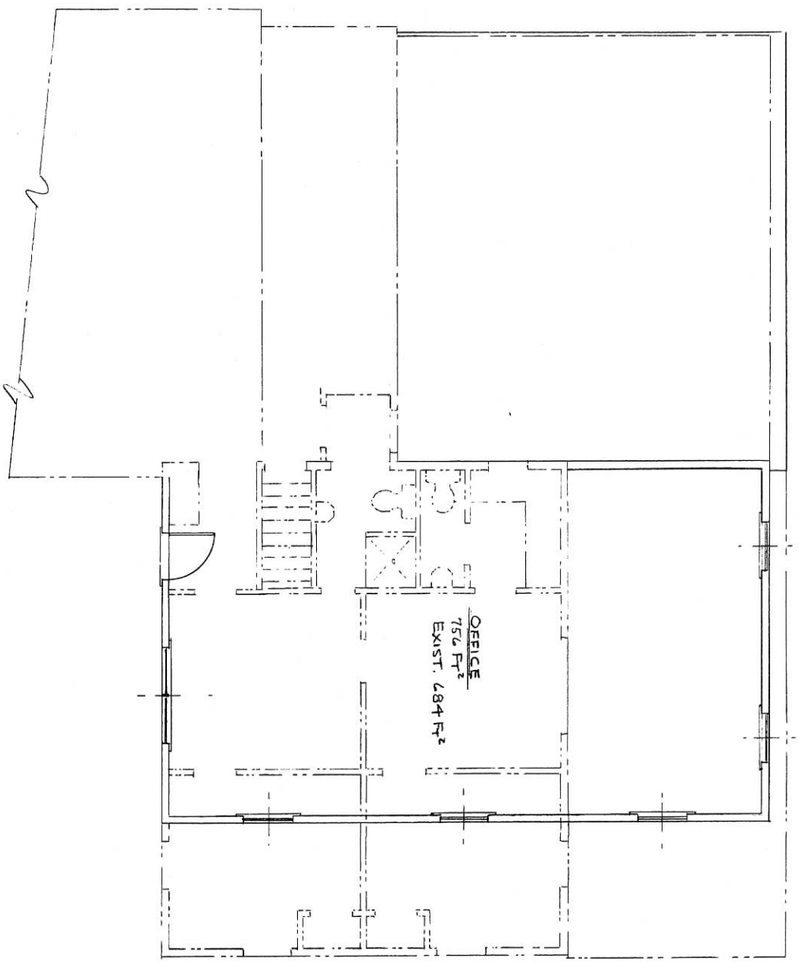

MAIN FLOOR PLAN

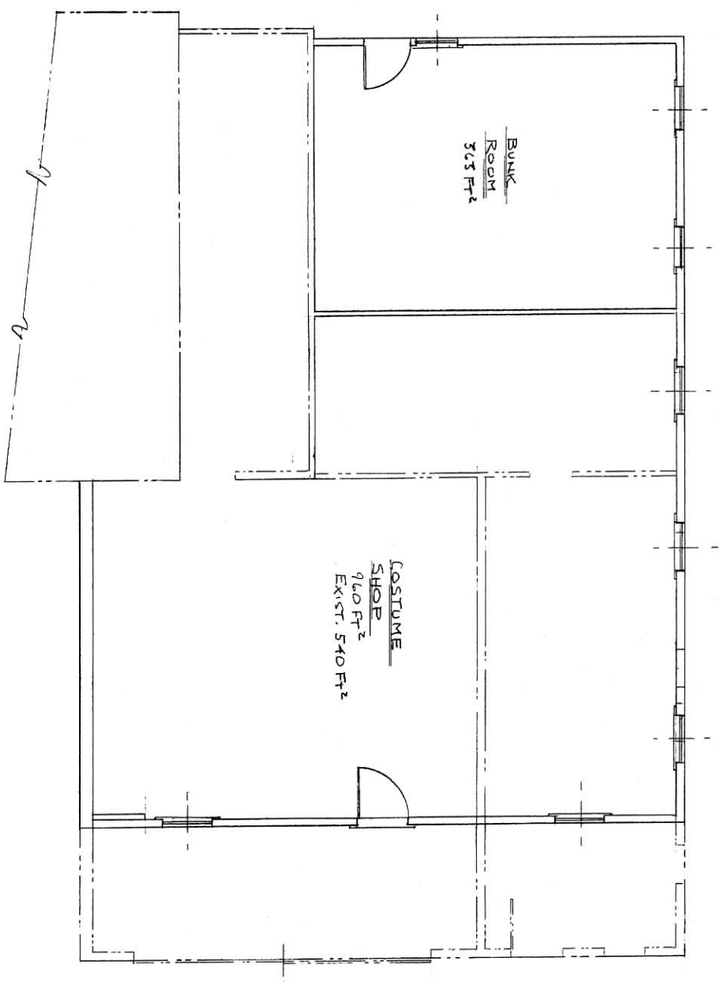

LOWER FLOOR PLAN

Note
Conceptual Only
Not For Construction

RECEIVED
JAN 28 2016

2	**Snow Building Construction** New London, N.H. FLOOR PLANS		RED HOUSE
	DRAWN BY:	DATE: 9-10-15	SCALE: 1/4" = 1'-0"
			REVISED

WEST ELEVATION

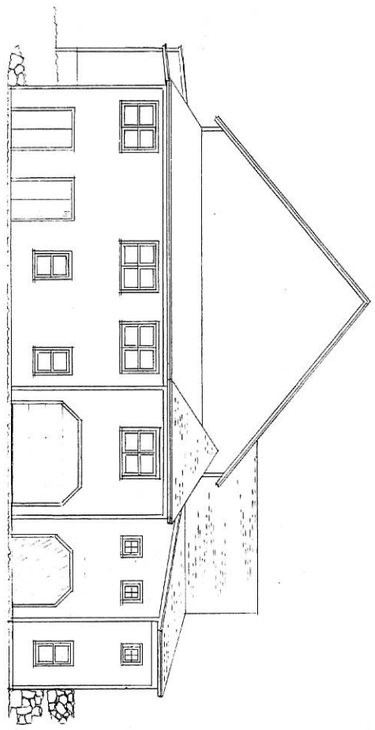

MAIN ST. ELEVATION

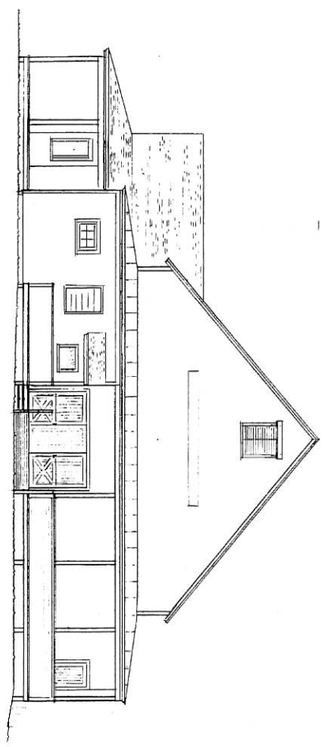

RECEIVED
JAN 22 2016

NORTH ELEVATION

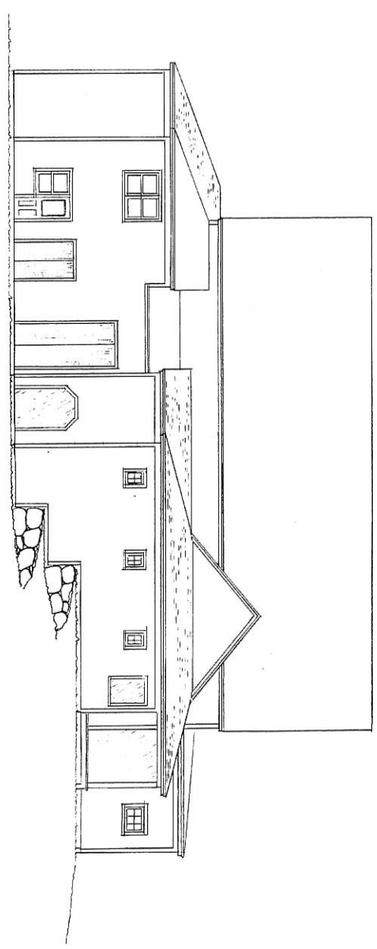

NOTE
THIS PLAN IS CONCEPTUAL
AND IS NOT FOR
CONSTRUCTION

1

Snow Building Construction
New London, N.H.

ELEVATIONS

DRAWN BY: P. SNOW | DATE: 4-29-15 | SCALE: 1/8" = 1'-0"

N.L. BARN CONCEPTUAL

REVISED

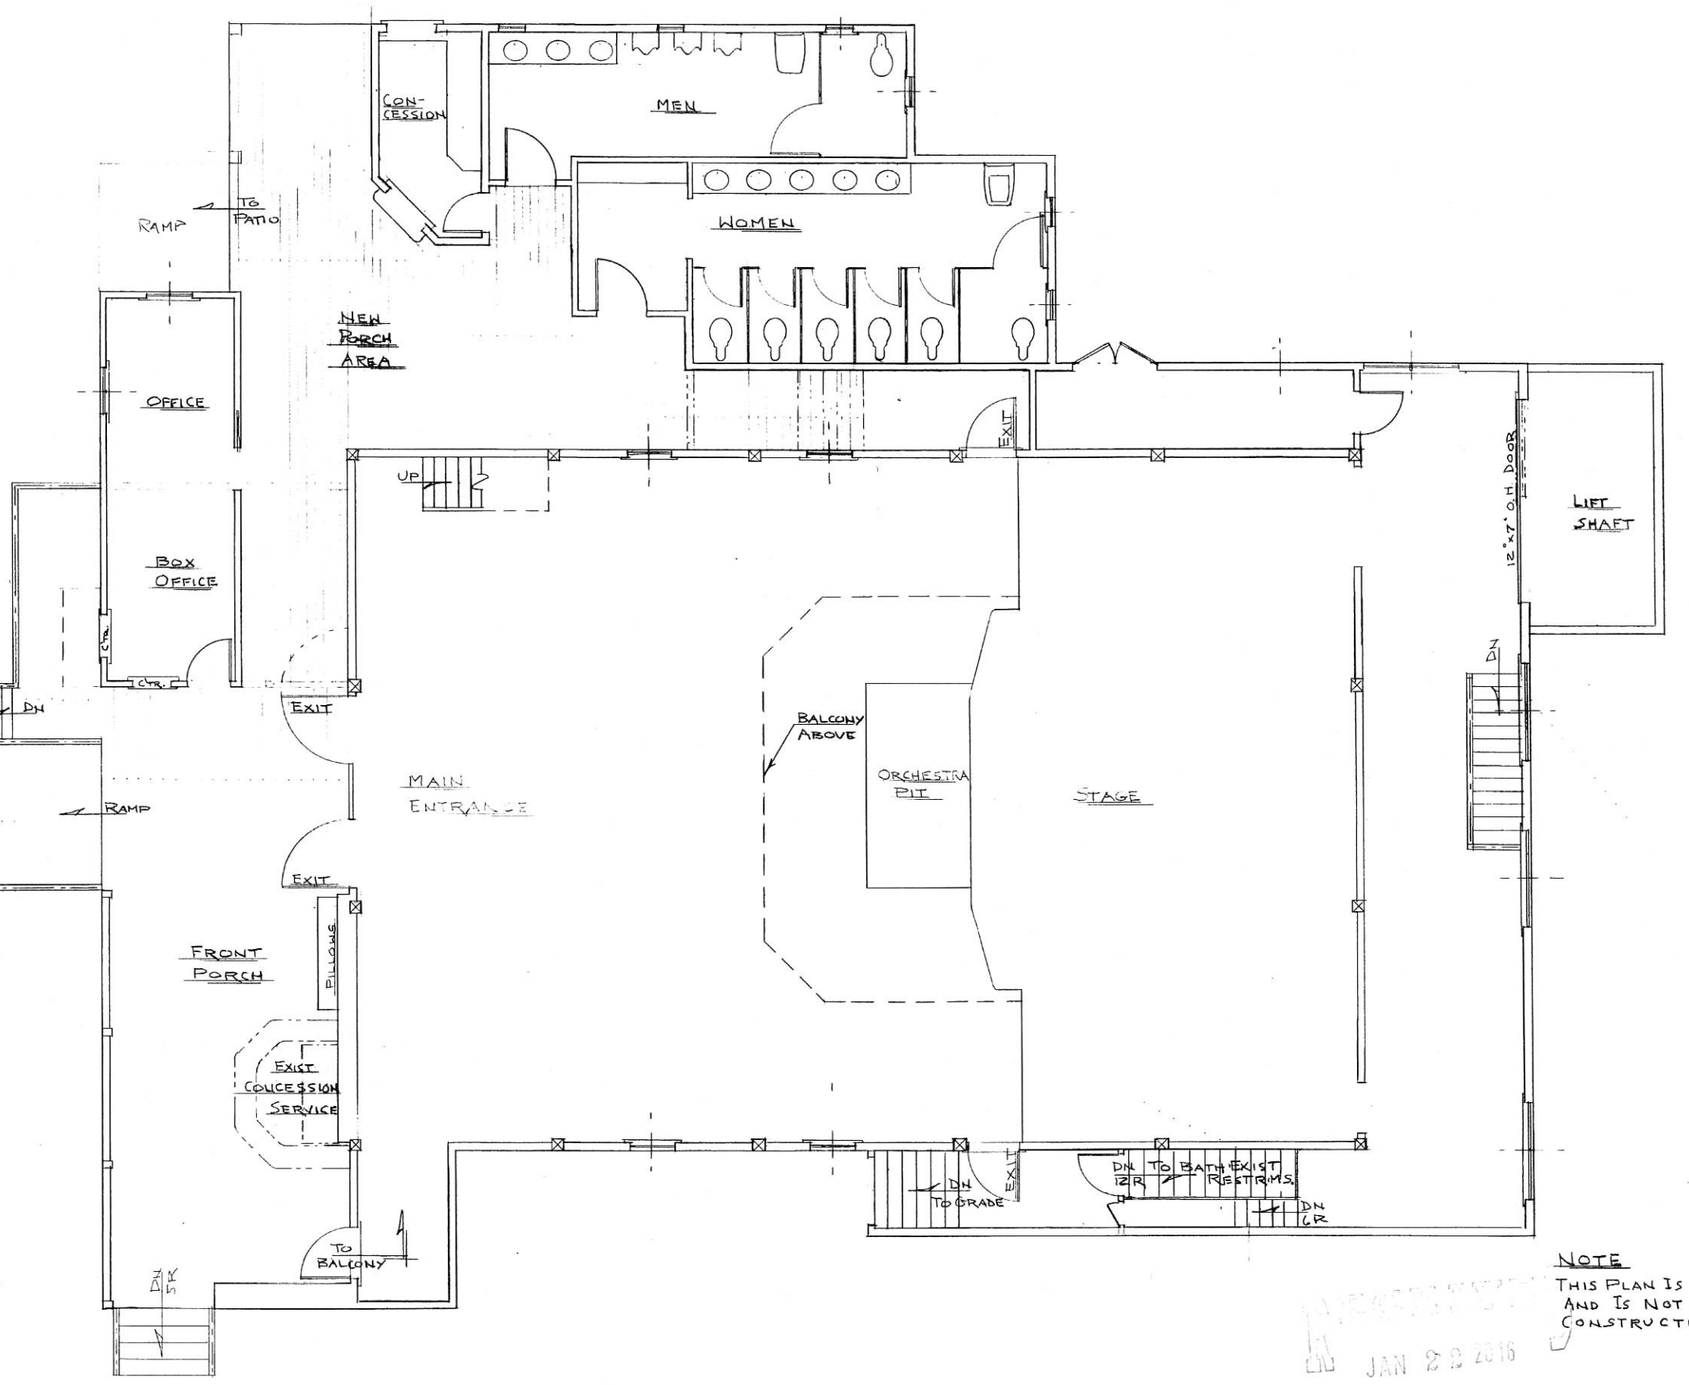

MAIN FLOOR PLAN

NOTE

THIS PLAN IS CONCEPTUAL AND IS NOT FOR CONSTRUCTION

RECEIVED
JAN 29 2016

N.L. BARN CONCEPTUAL

REVISED

Snow Building Construction
New London, N.H.

MAIN FLOOR PLAN

DRAWN BY: PAUL SNOW
DATE: 4-29-15
SCALE: 1/4" = 1'-0"

2

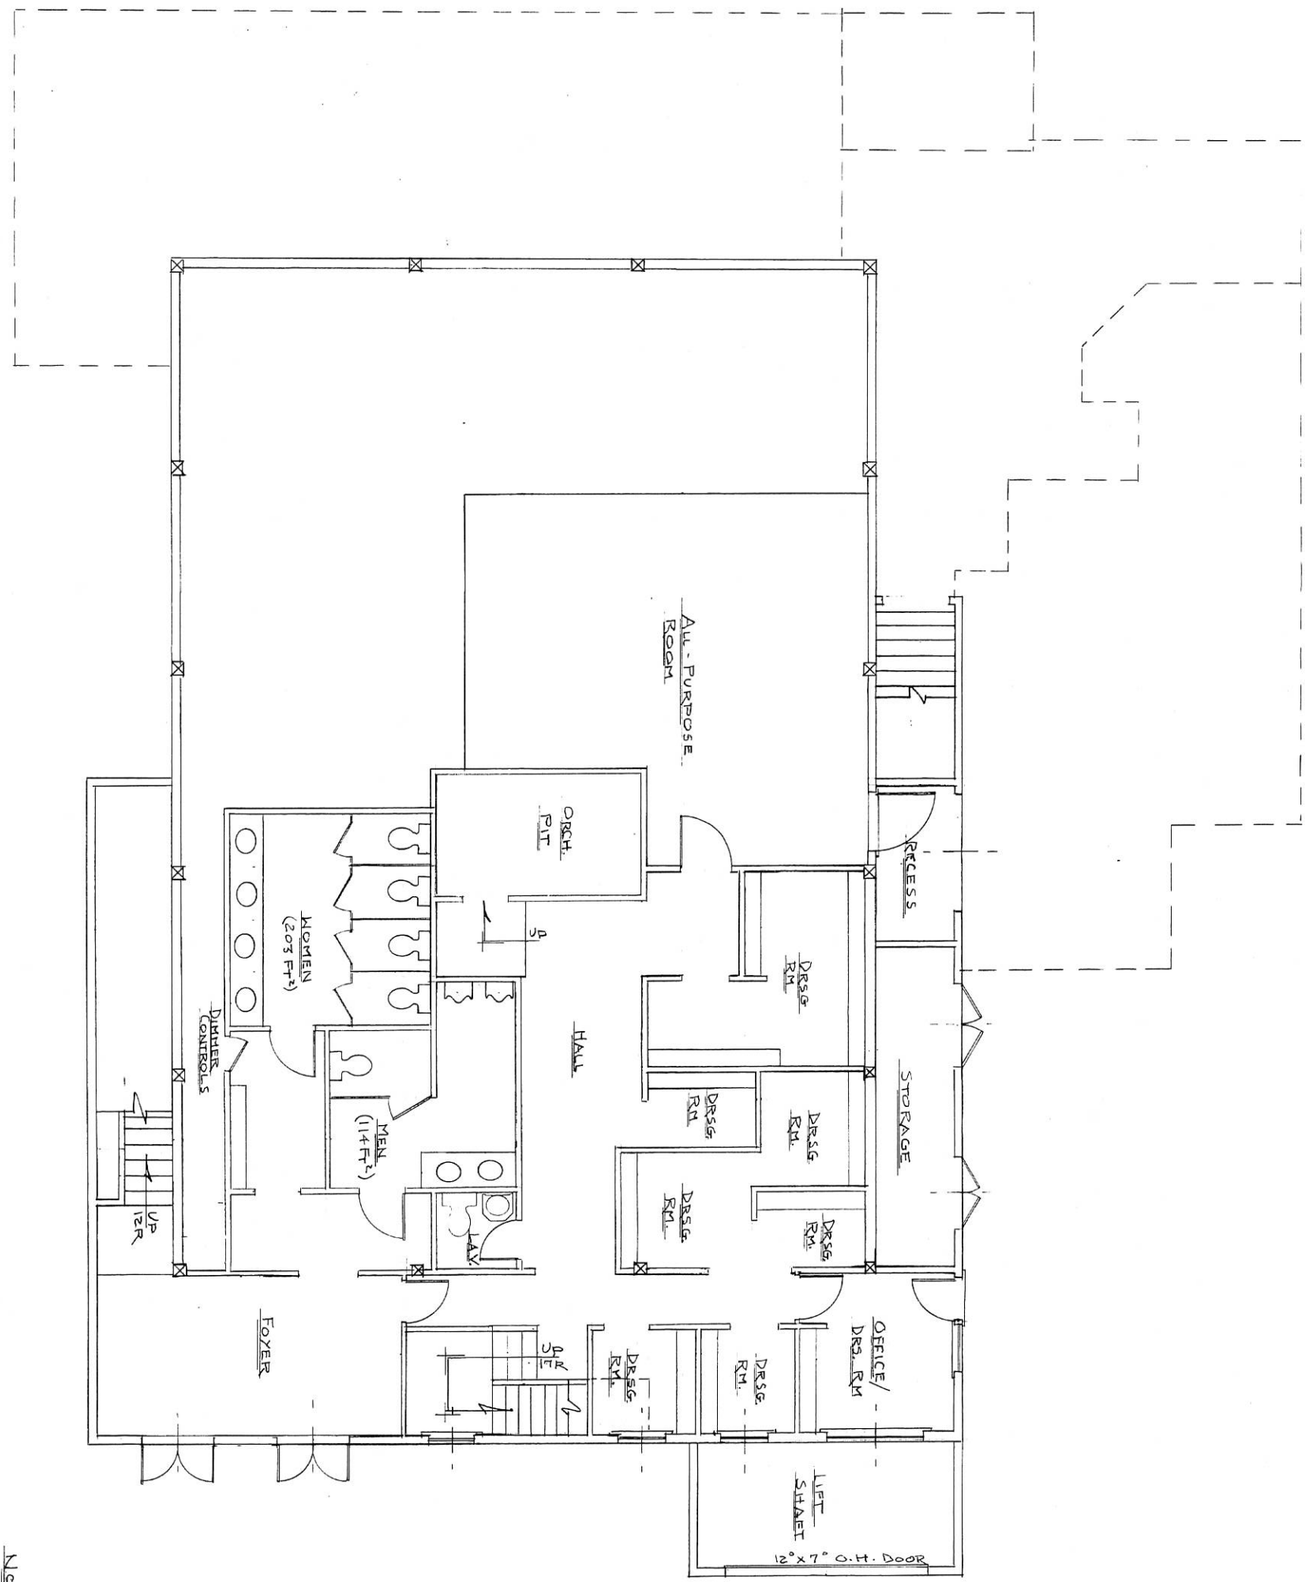

LOWER FLOOR PLAN

NOTE
THIS PLAN IS CONCEPTUAL AND IS NOT FOR CONSTRUCTION

JAN 22 2016

3	**Snow Building Construction** New London, N.H.	N.L. BARN CONCEPTUAL	
	LOWER FLOOR PLAN	REVISED	
	DRAWN BY: PAUL SNOW · DATE: 4-29-15 · SCALE: 1/4" = 1'-0"		