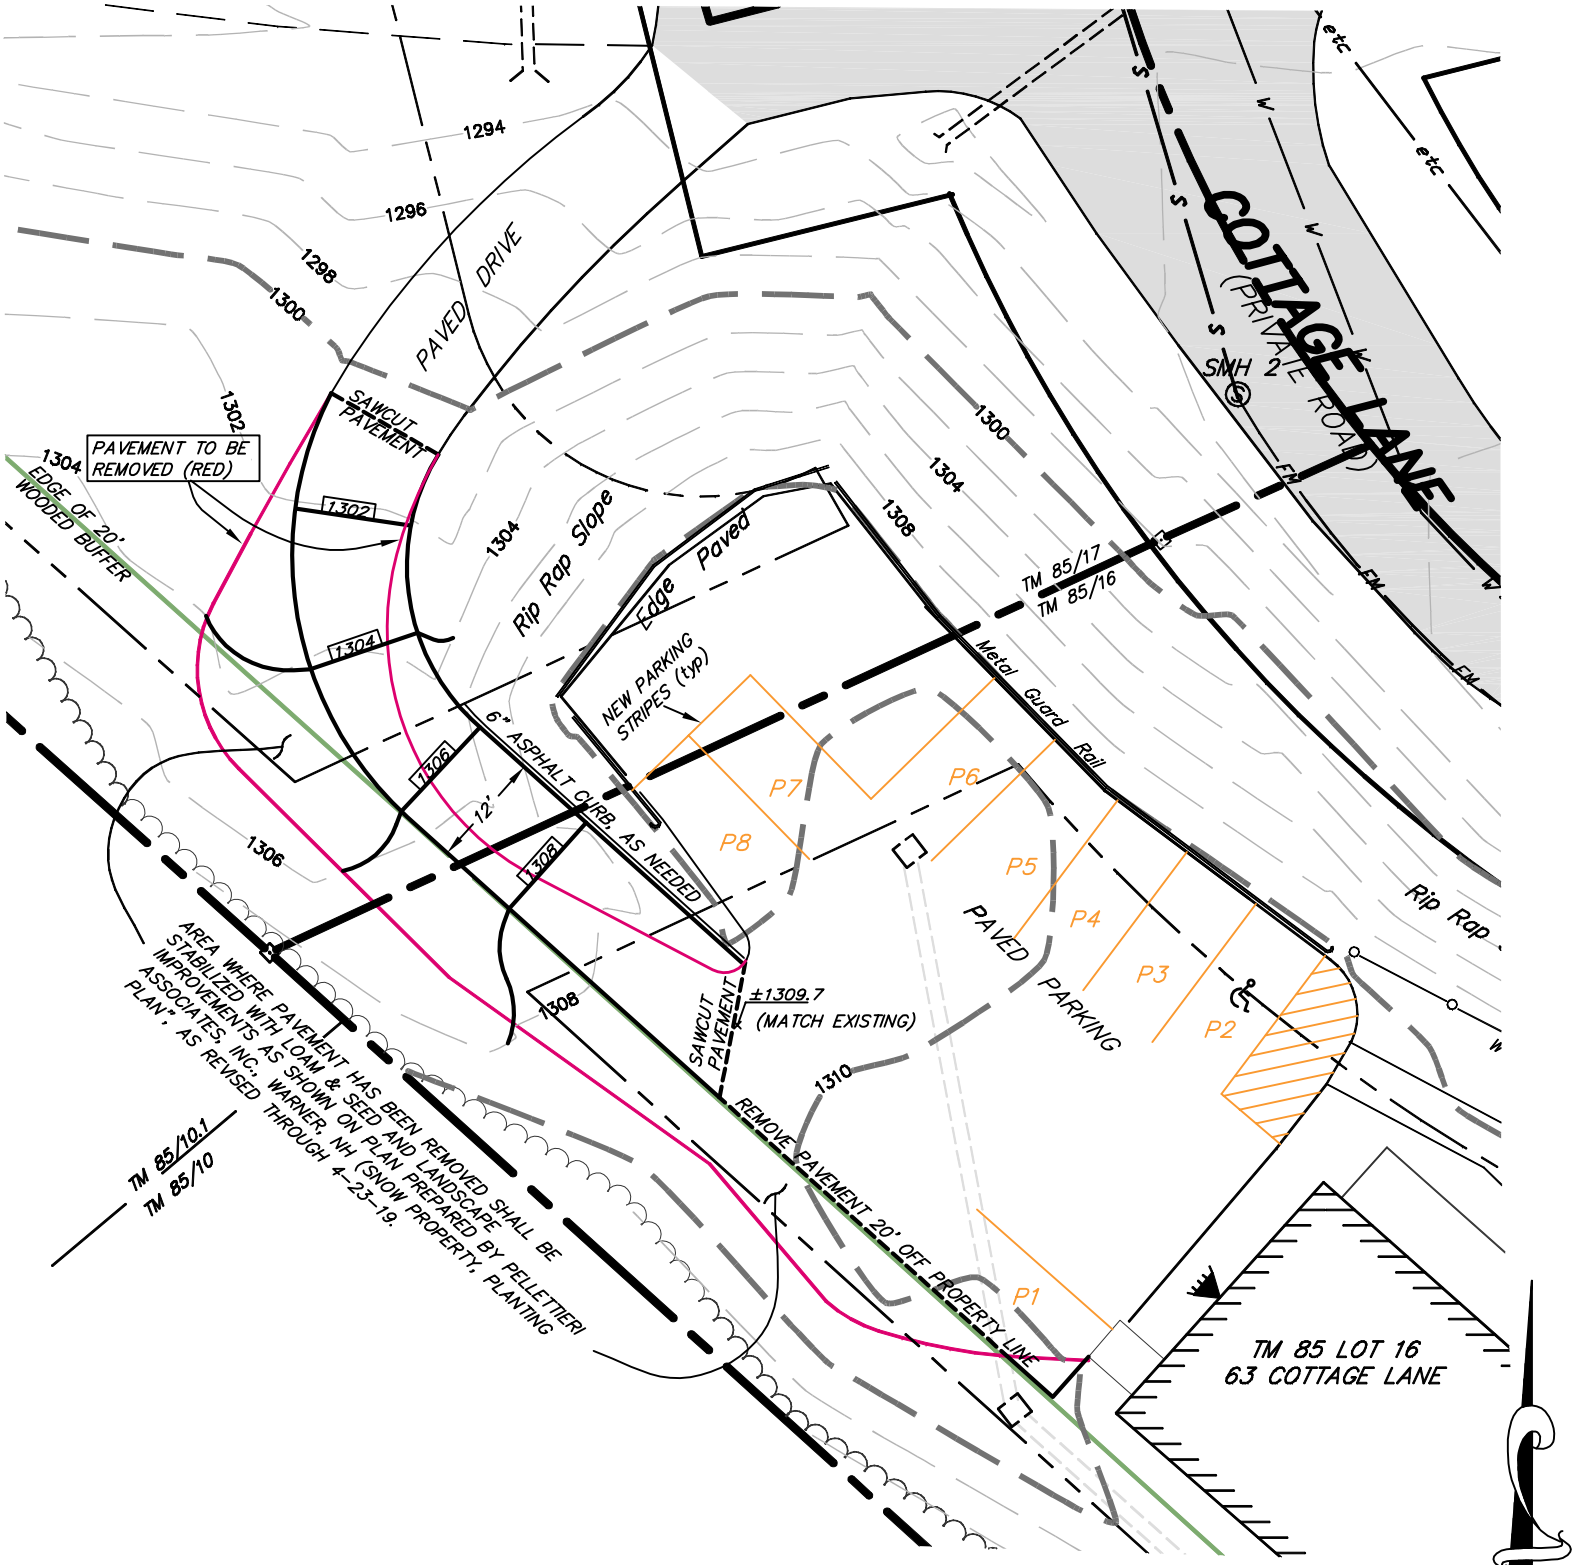

REVISED DRIVEWAY ACCESS

prepared for

HARRY M SNOW III

for property located at

#63 COTTAGE LANE
NEW LONDON, NEW HAMPSHIRE

MAY 14, 2019

0 10 20 40

HORIZ. SCALE: 1"=20'

PREPARED BY: BLAKEMAN ENGINEERING, INC., NORTH SUTTON, NH