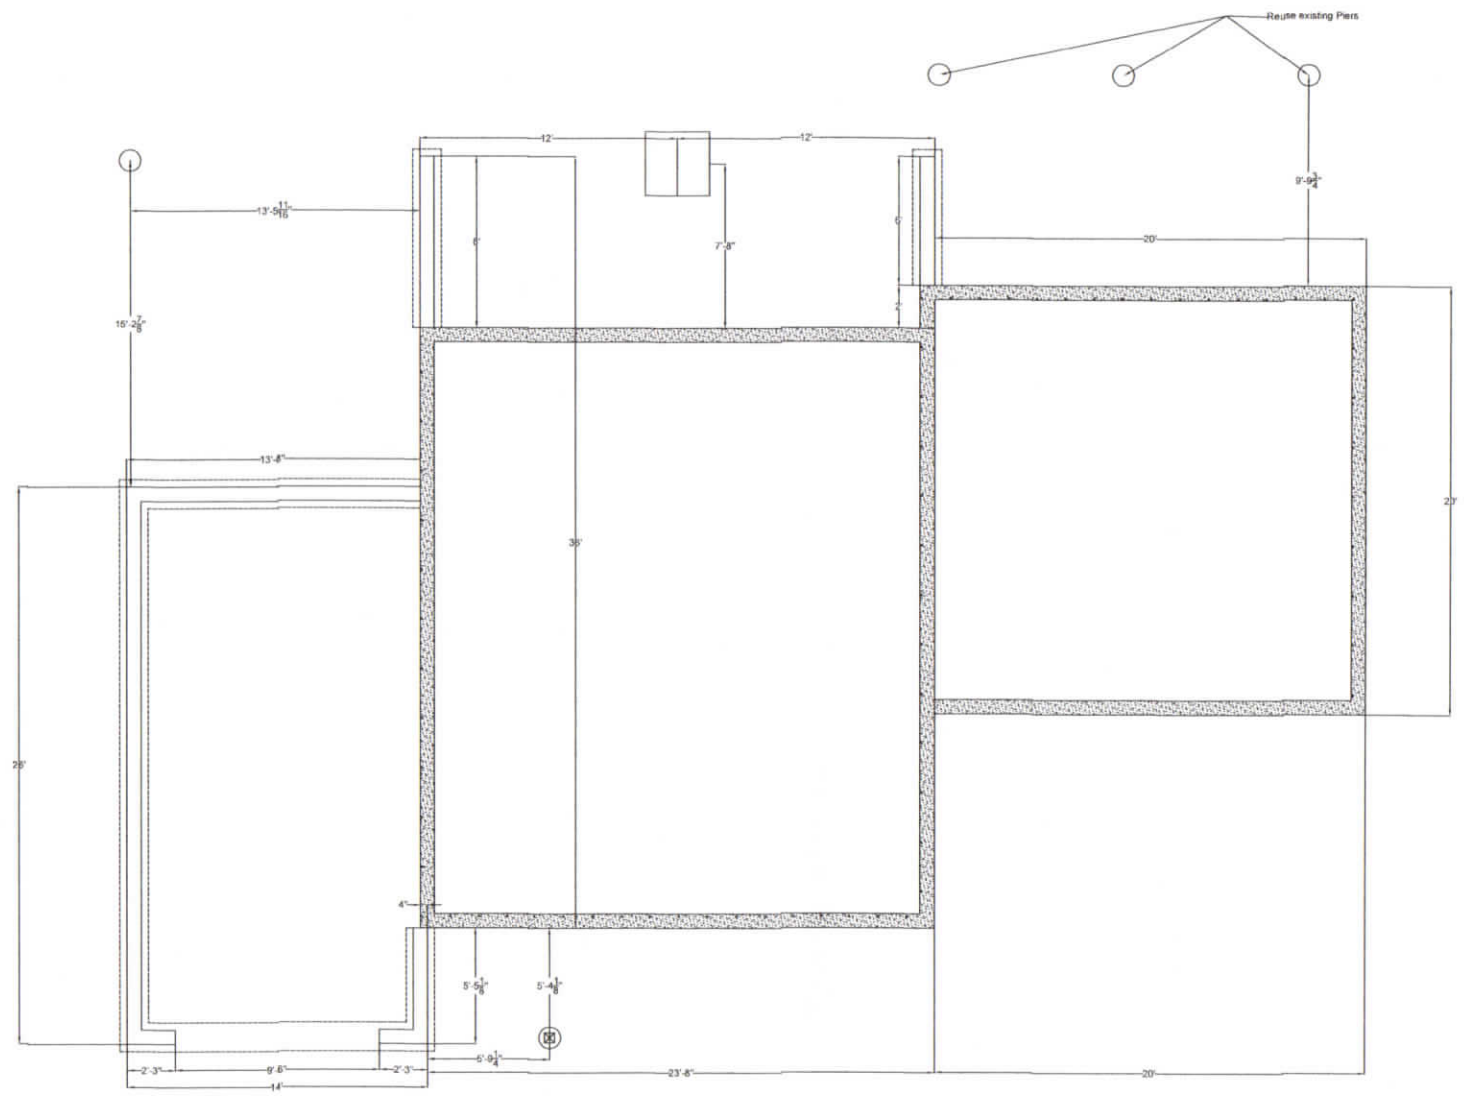

General Notes

Weaver Home

Beaver Point

New London, NH

7-16-2020

Lane River Design
P.O. Box 207
Newbury, NH
03255
603-763-3200
laneriverdesign@gmail.com

Project Name and Address

First Floor

Project

Date 4-27-2020

Scale 1/4" = 1'

Sheet A1

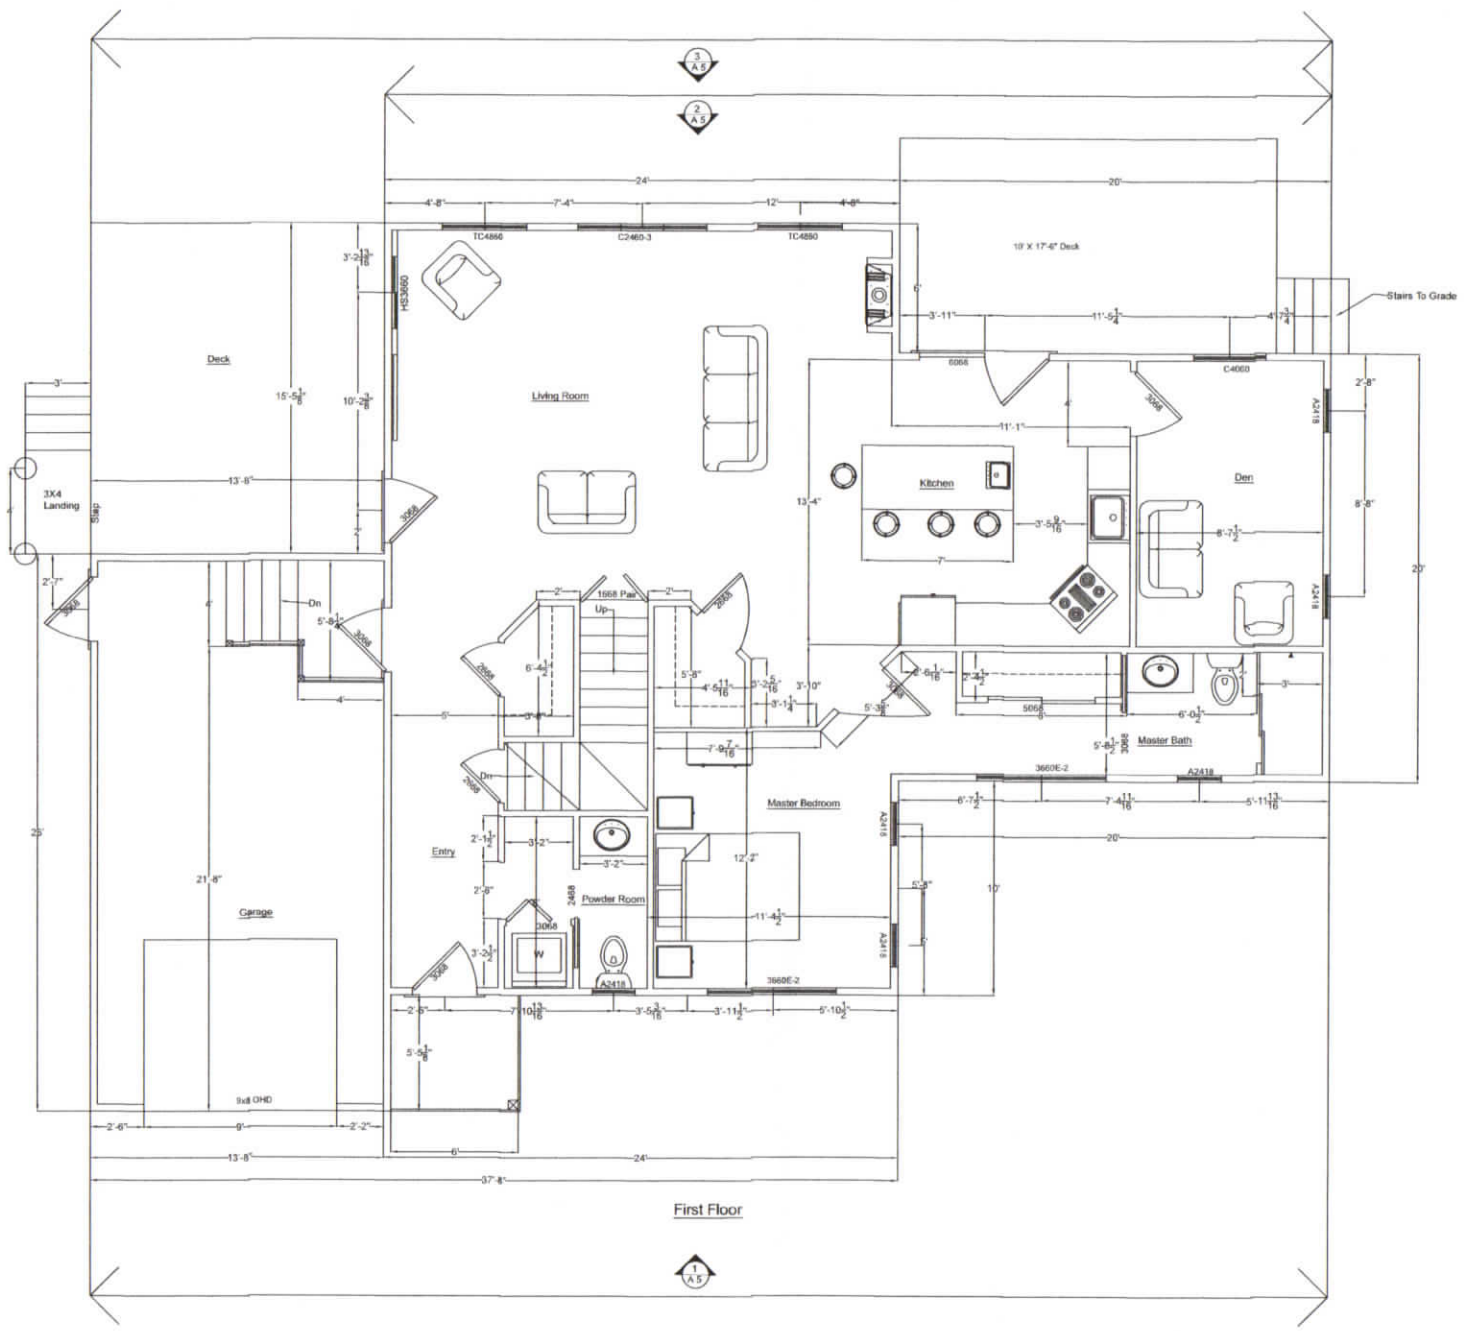

General Notes

Weaver Home

Beaver Point

New London, NH

Lane River Design
P.O. Box 207
Newbury, NH
03255
603-763-3200
laneriverdesign@gmail.com

Project Name and Address

First Floor

Project	Sheet
Date 5-1-2020	A2
Scale 1/4" = 1'	

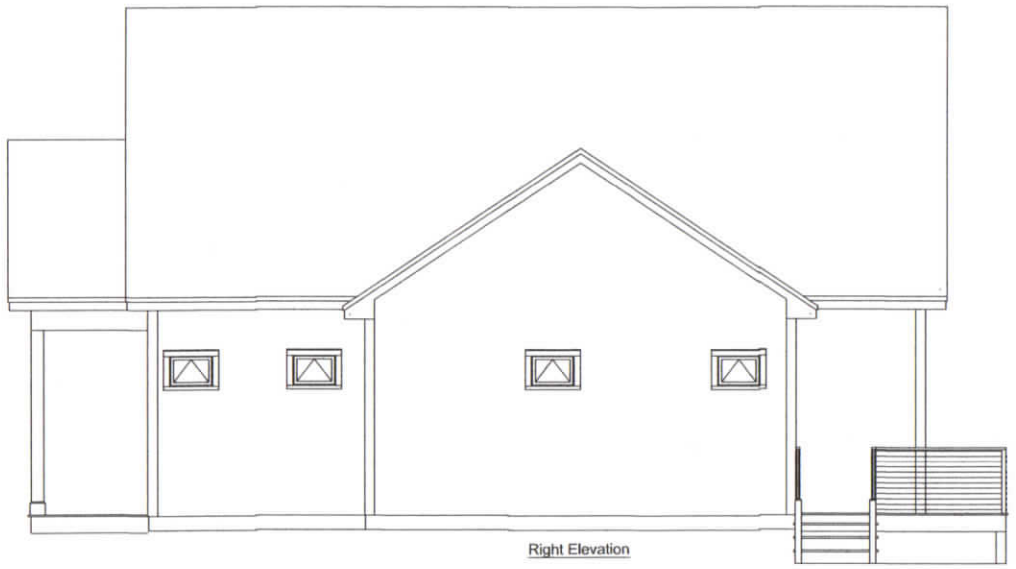

Right Elevation

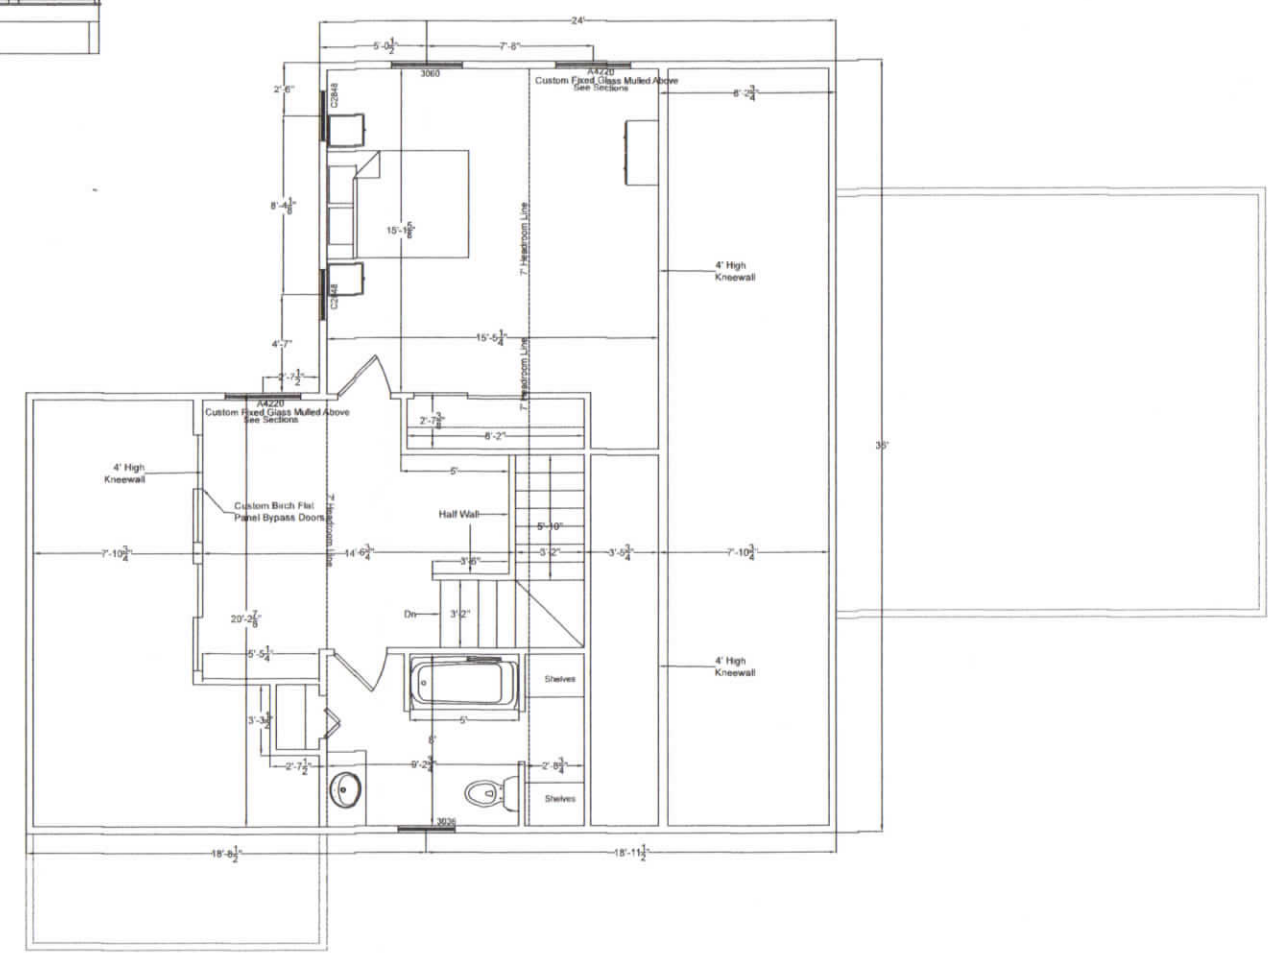

General Notes

Weaver Home

Beaver Point

New London, NH

Lane River Design
P.O. Box 207
Newbury, NH
03255
603-763-3200
laneriverdesign@gmail.com

Project Name and Address

Second Floor

Project	Sheet
Date 5-1-2020	A3
Scale 1/4" = 1'	

Rear Elevation

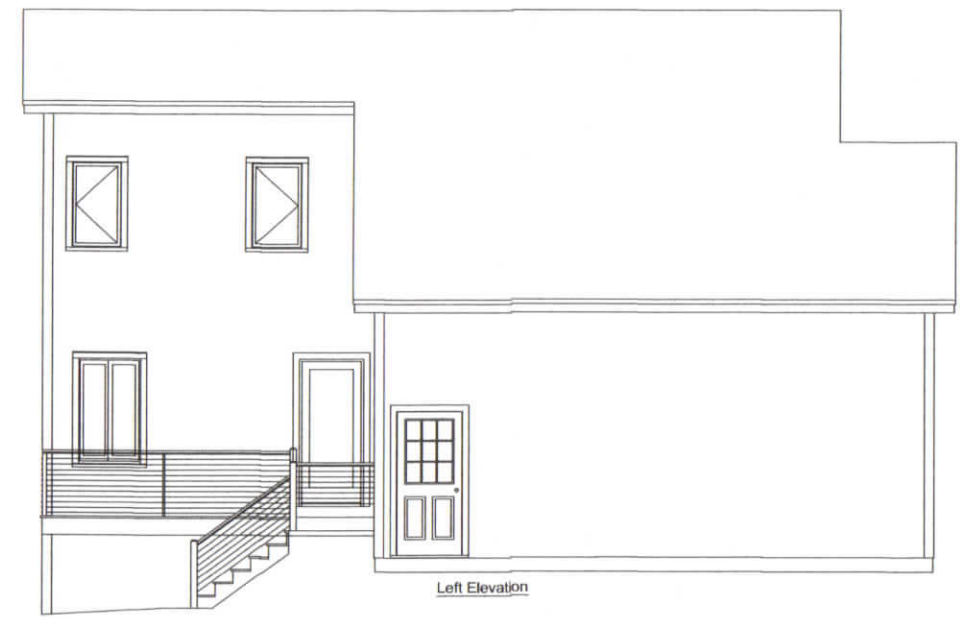

Left Elevation

Front Elevation

General Notes

Weaver Home

Beaver Point

New London, NH

Lane River Design
P.O. Box 207
Newbury, NH
03255
603-763-3200
laneriverdesign@gmail.com

Project Name and Address

Elevations

Project	Sheet
Date 5-1-2020	A4
Scale 1/4" = 1'	

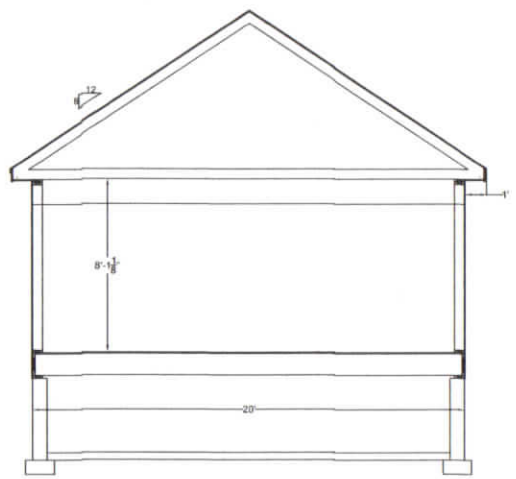

Den Section

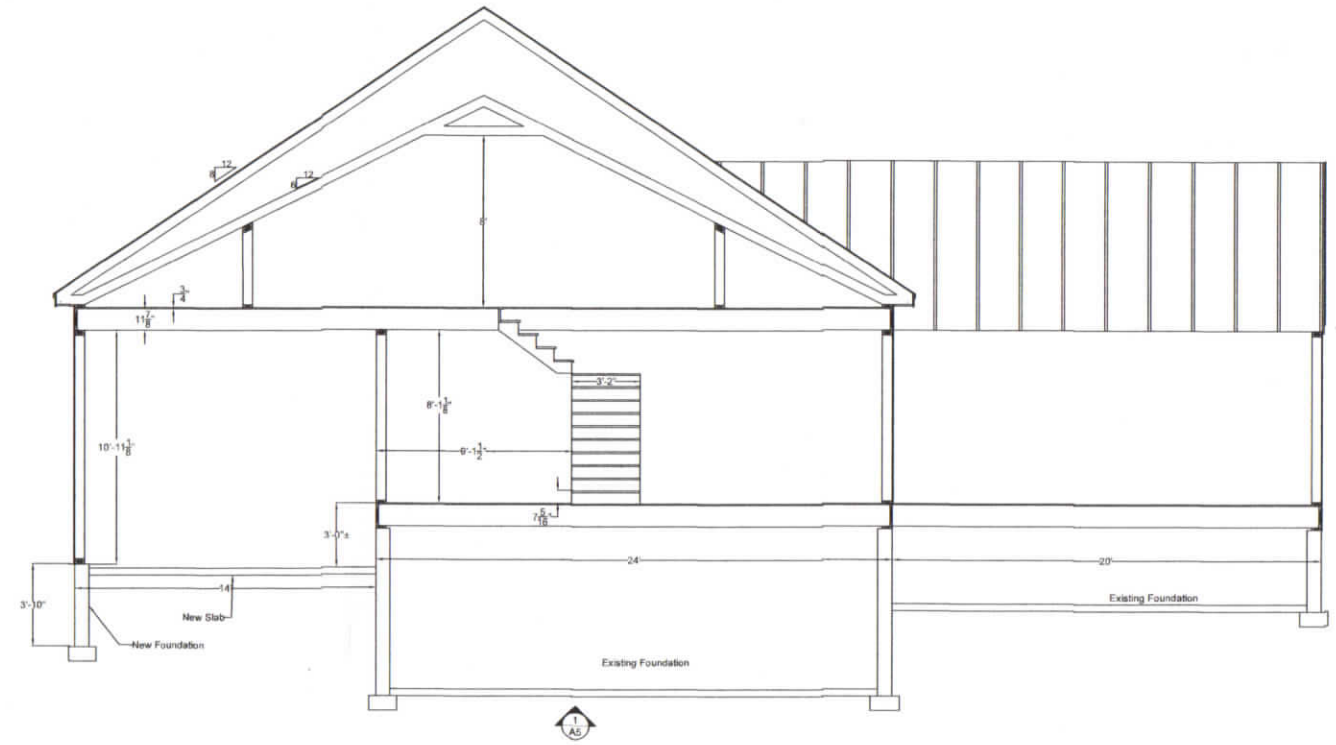

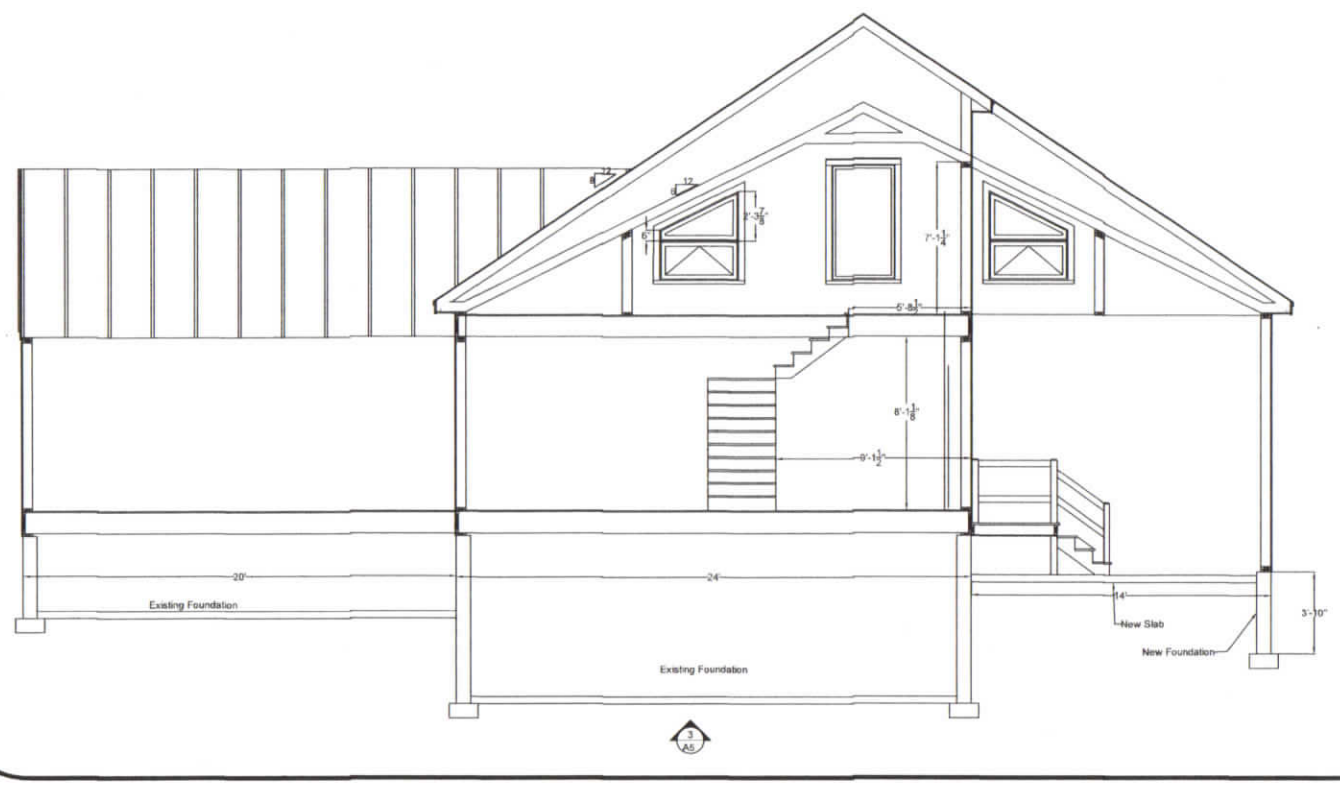

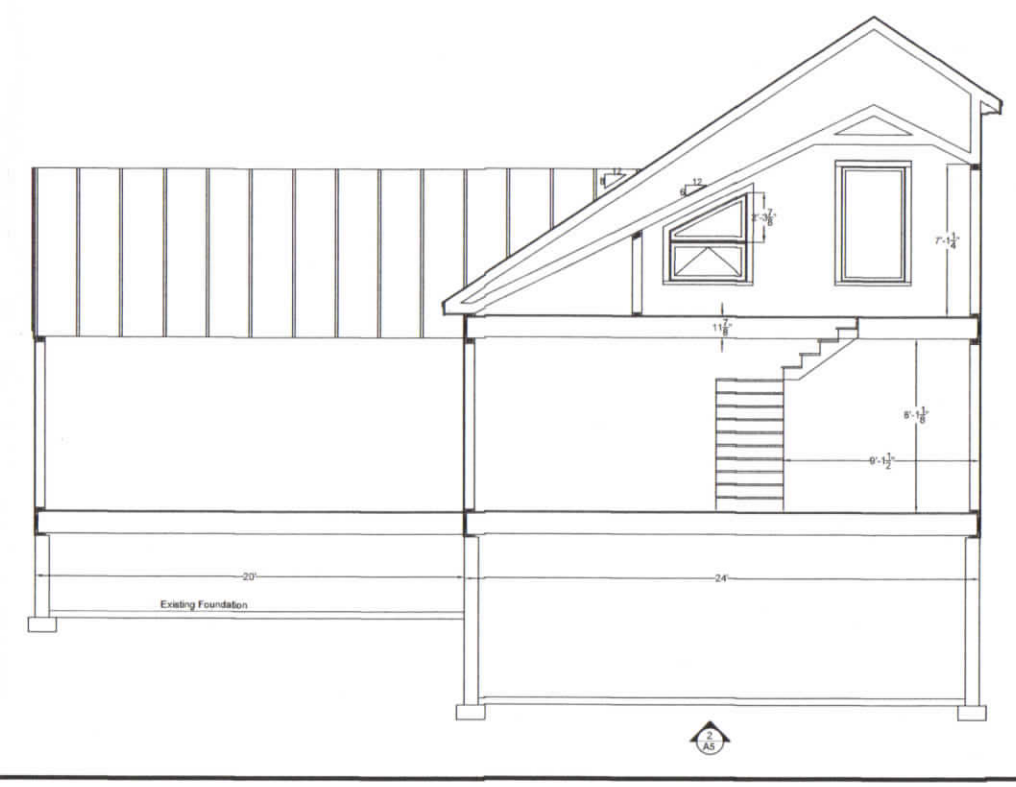

General Notes

Weaver Home

Beaver Point

New London, NH

Lane River Design
P.O. Box 207
Newbury, NH
03255
603-763-3200
laneriverdesign@gmail.com

Project Name and Address

Sections

Project	Sheet
Date 5-1-2020	A5
Scale 1/4" = 1'	