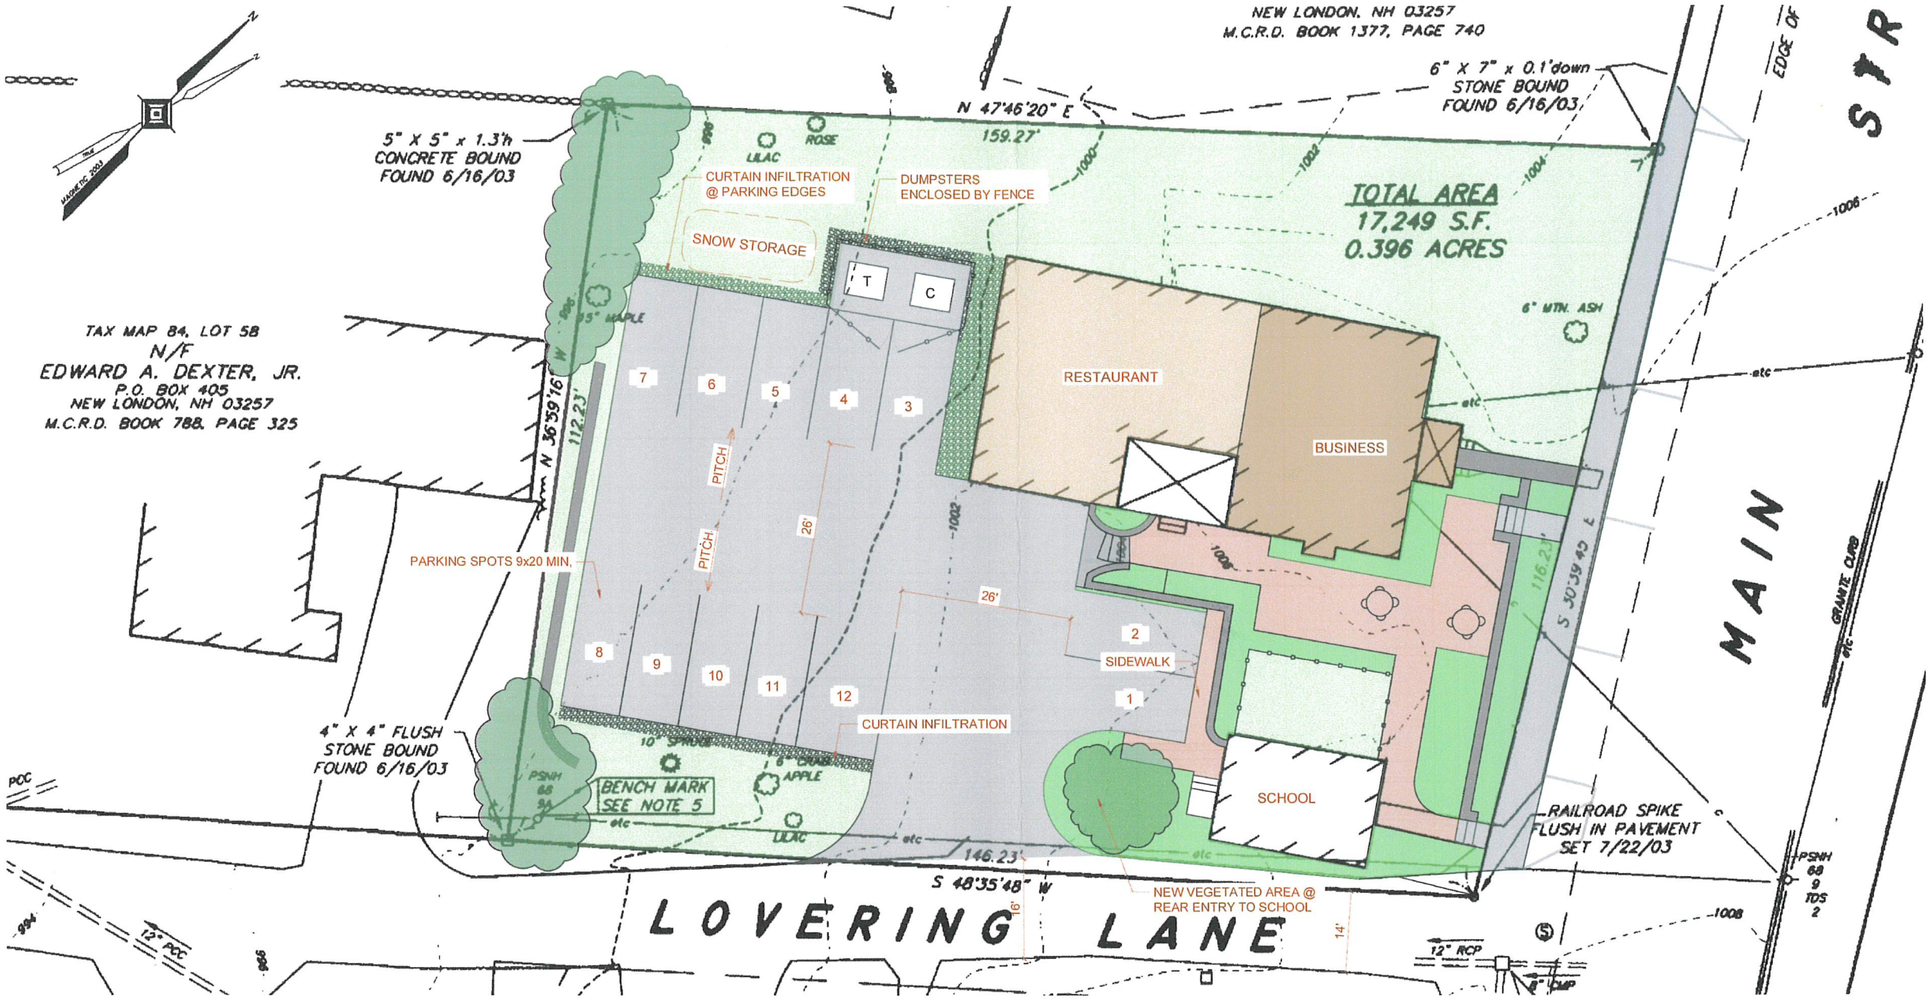

PARKING REQUIREMENTS:

BUSINESS: (918SF)	4
SCHOOL:	2
RESTAURANT: (20 SEATS + 8 SEASONAL)	6
TOTAL:	12

NOTE: THERE ARE 5 ON-STREET PARKING SPACES ON MAIN STREET IN PROXIMITY TO BUILDING.

INTENT IS TO SEEK A WAIVER TO ADD (8) SEASONAL OUTDOOR SEATS TO THE RESTAURANT.

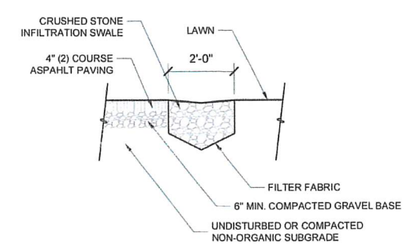

CURTAIN INFILTRATION DETAIL
SCALE: 1/2" = 1'-0"

Bonin Architects
210 Main Street, PO Box2571,
New London, New Hampshire
03257
290 Daniel Webster Hwy.
Meredith, New Hampshire 03253
603.526.6200
www.boninarchitects.com
info@boninarchitects.com

©2017 Bonin Architects & Associates PLLC

Copyright laws prohibit reproduction or use of this drawing and the architectural work embodied in it, in whole or in part, without the express written permission of Bonin Architects & Associates PLLC

12 Lovering Lane
New London, NH

GREGORY P. RUSNICA, PLA

NOT FOR CONSTRUCTION

NH LIC. NO. 100

REVISION SCHEDULE

No.	Date	Description

DATE: 09-20-2017

SCALE: 1"=10'-0"

DRAWING SET REVISION
Schematic Design

SHEET TITLE:
Conceptual Site Plan

SHEET NUMBER:
S1.0