PLEASANT LAKE

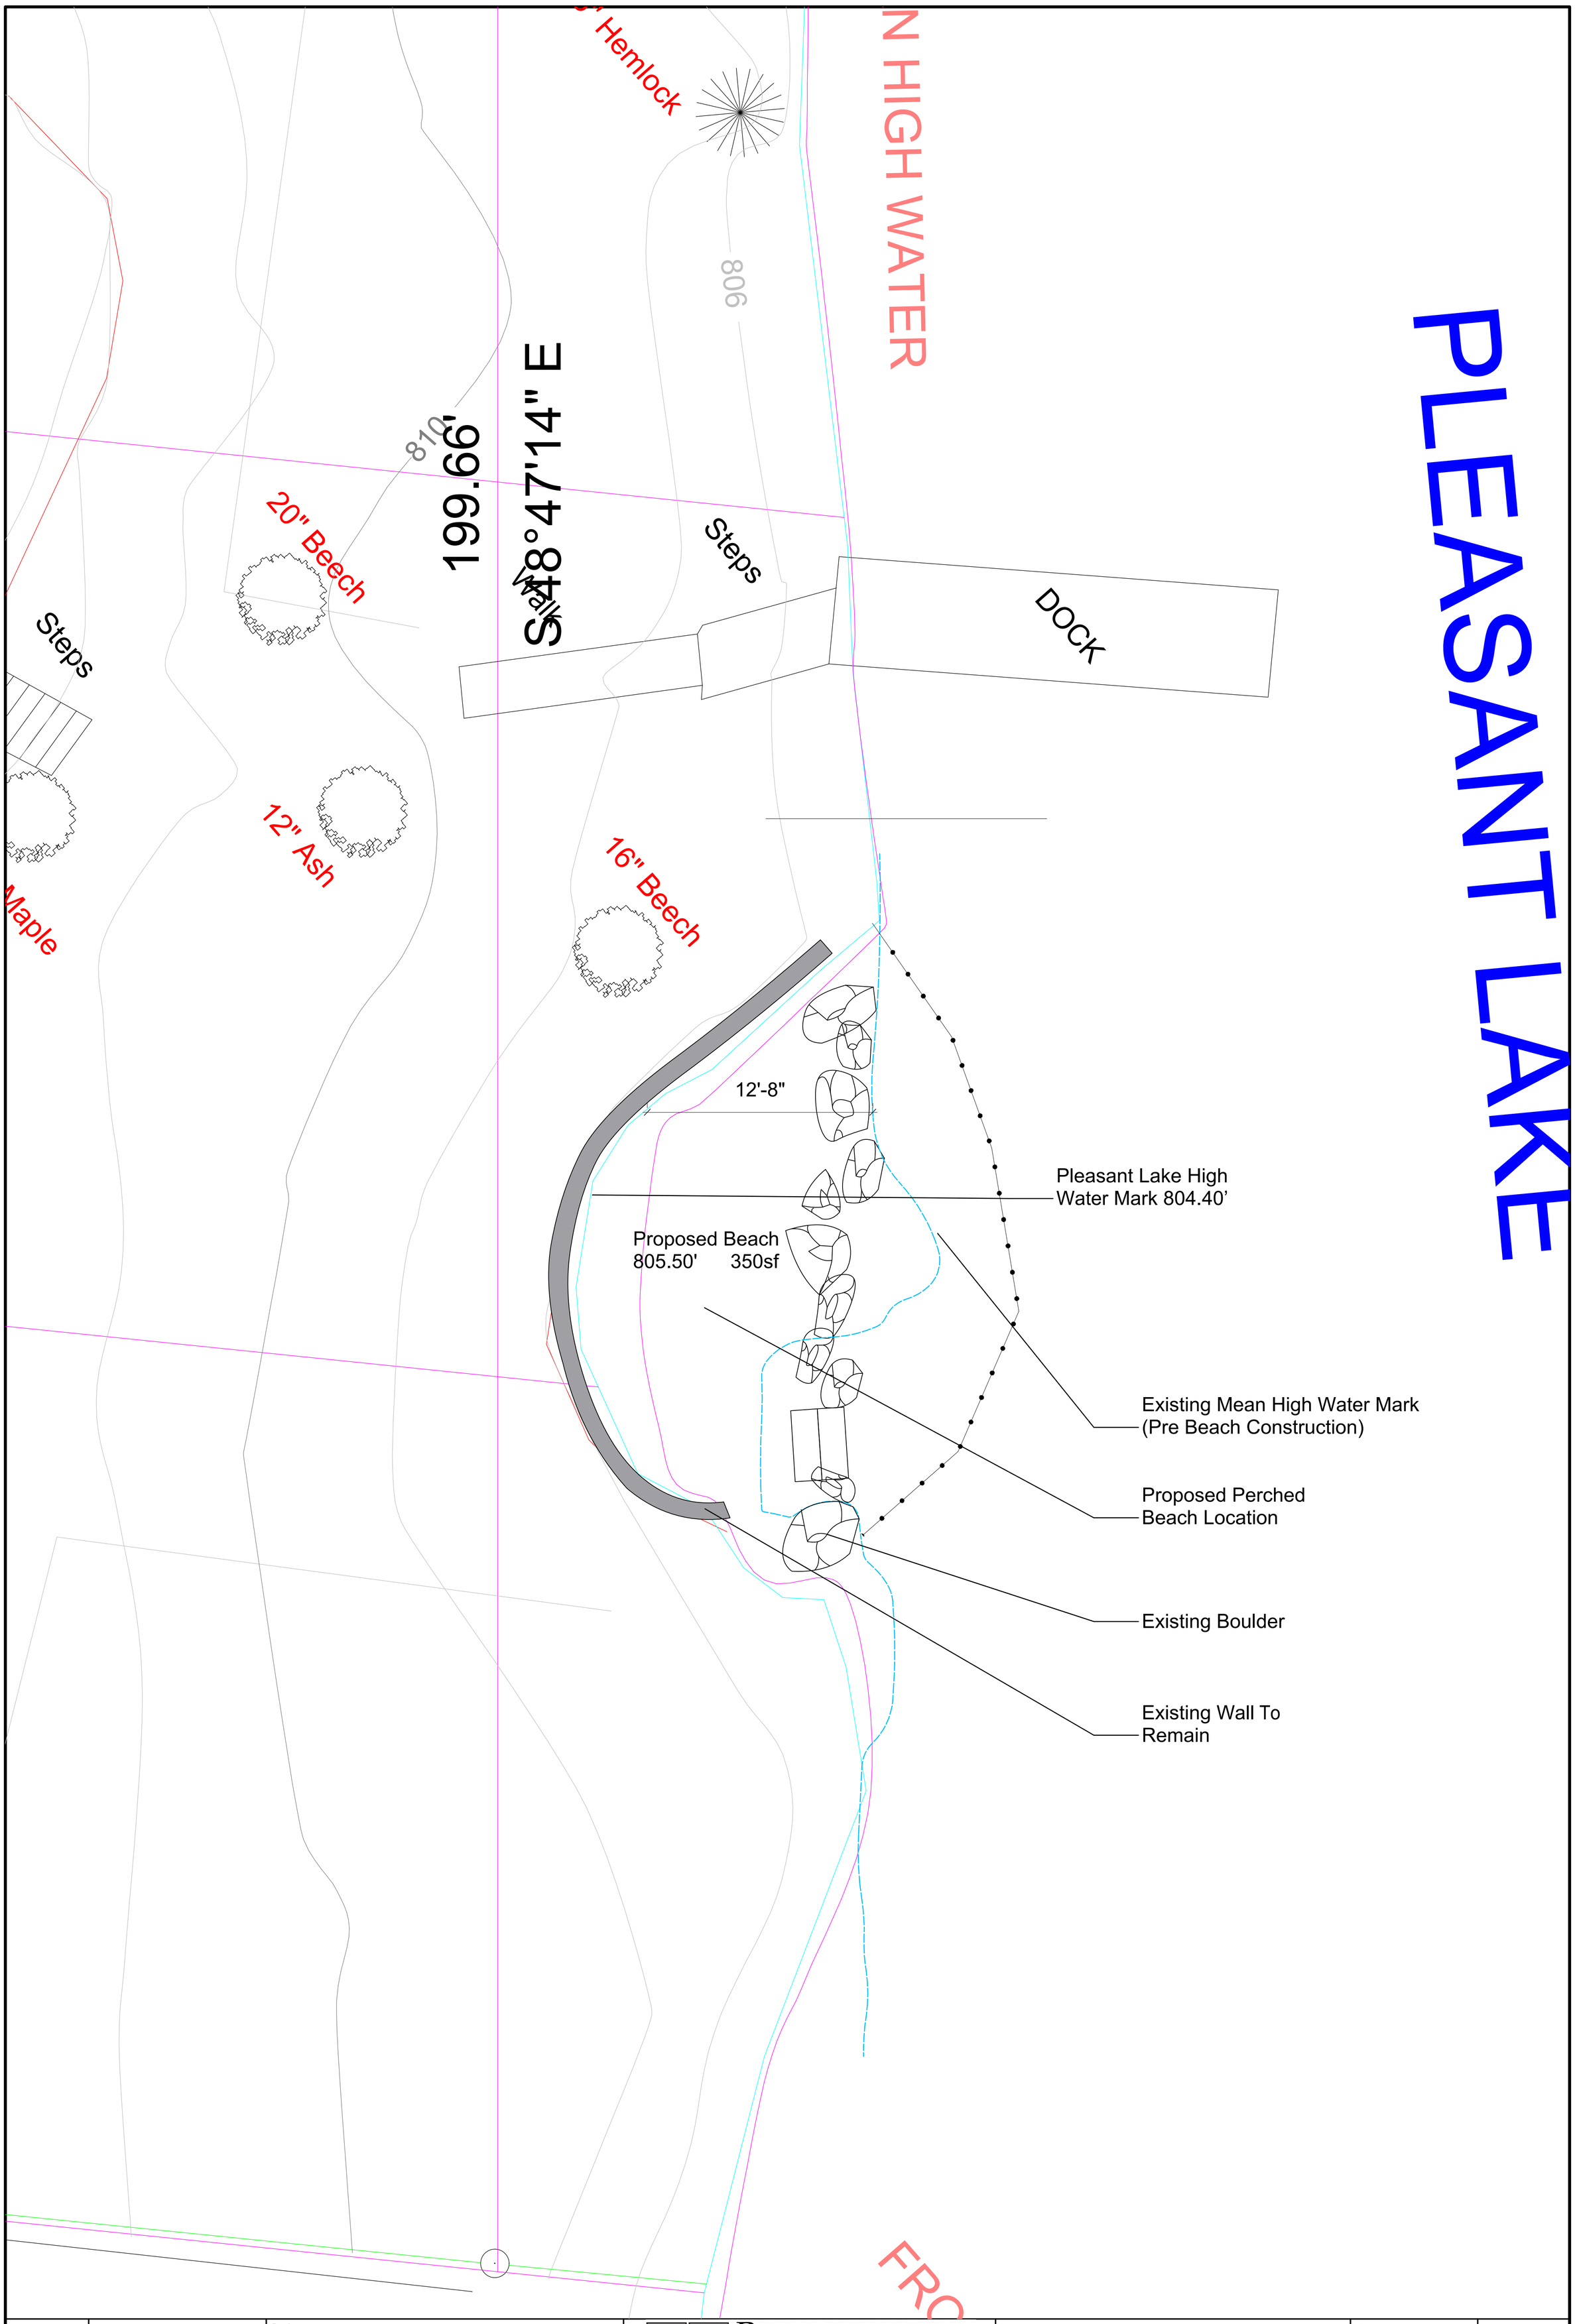

L1	Job No.	Project Hall Property	PELLETTIERI ASSOCIATES, INC. LANDSCAPE ARCHITECTURE, CONSTRUCTION & FINE GARDENING 169 KEARSARGE MOUNTAIN ROAD : WARNER, NH 03278 : (603)456-3678	Arthur & Deborah Hall 333 Bunker Road New London, NH 03257	Date 16 March '16	N
	Scale 0' 2' 4' 8' Scale: 1/4"=1'-0"	Title SK2 Proposed Conditions Plan			Revised 30 June '16	
					Drawn by CGK	