From Peter Messer, owner

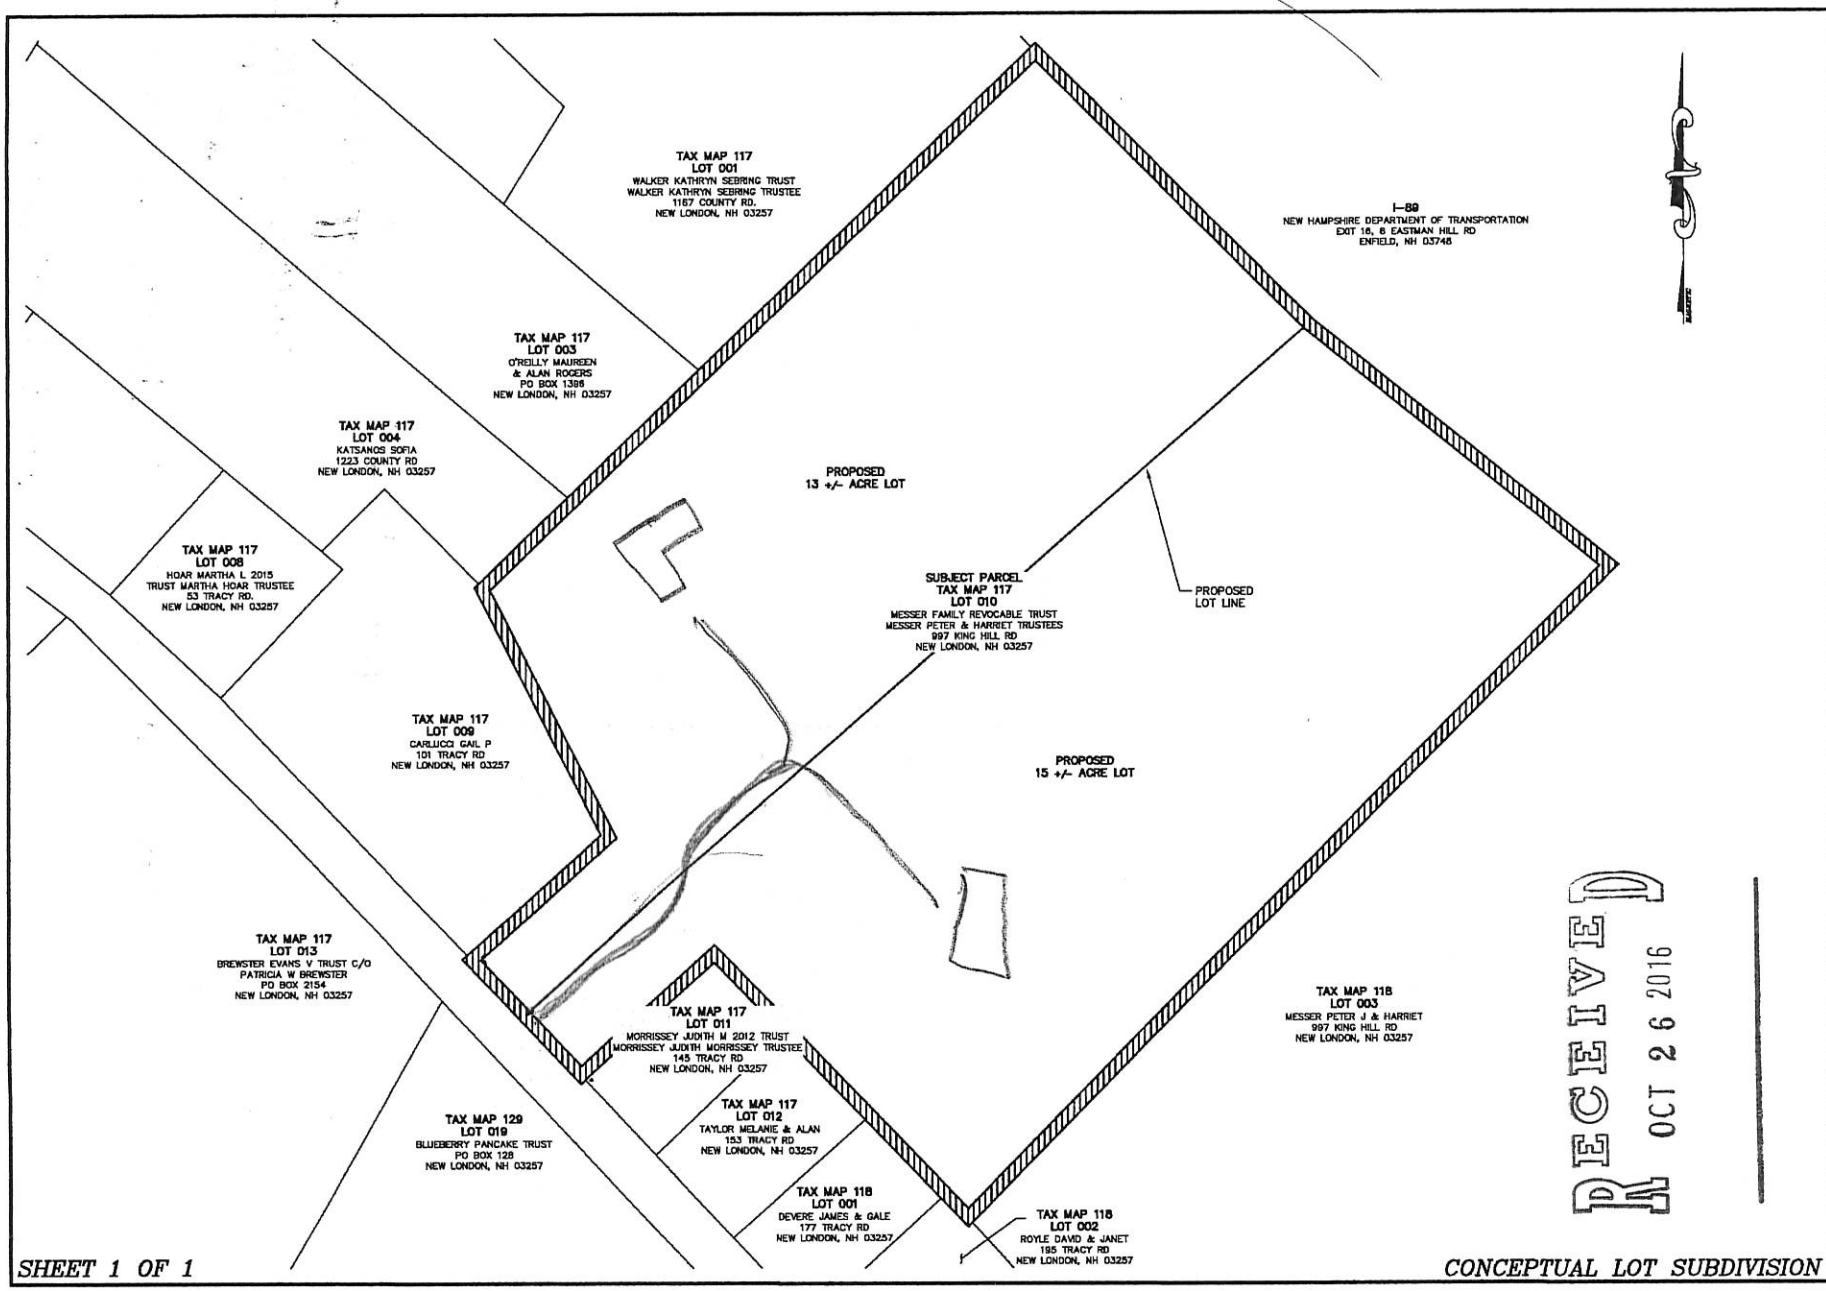

RECEIVED
OCT 26 2016

No.	Description	Appd	Date
	REVISIONS		

DATE: AUGUST 19, 2016
SCALE: AS SHOWN
DESIGNED BY: DDG
DRAWN BY: DMI
APPROVED BY: DEE
PROJECT NO: 16-159
FILE NO: 16-159_CONCEPT

CONCEPTUAL LOT SUBDIVISION
LAND OF
MESSER FAMILY REVOCABLE TRUST;
MESSER PETER & HARRIET TRUSTEES,
TAX MAP 117 LOT 010
125 TRACEY RD, TOWN OF NEW LONDON
MERRIMACK COUNTY
NEW HAMPSHIRE

ECKMAN Engineering, LLC
1850 Lafayette Road, Suite 301
Portsmouth, New Hampshire 03802
Phone: (603) 433-1364

C-1

SHEET 1 OF 1

CONCEPTUAL LOT SUBDIVISION