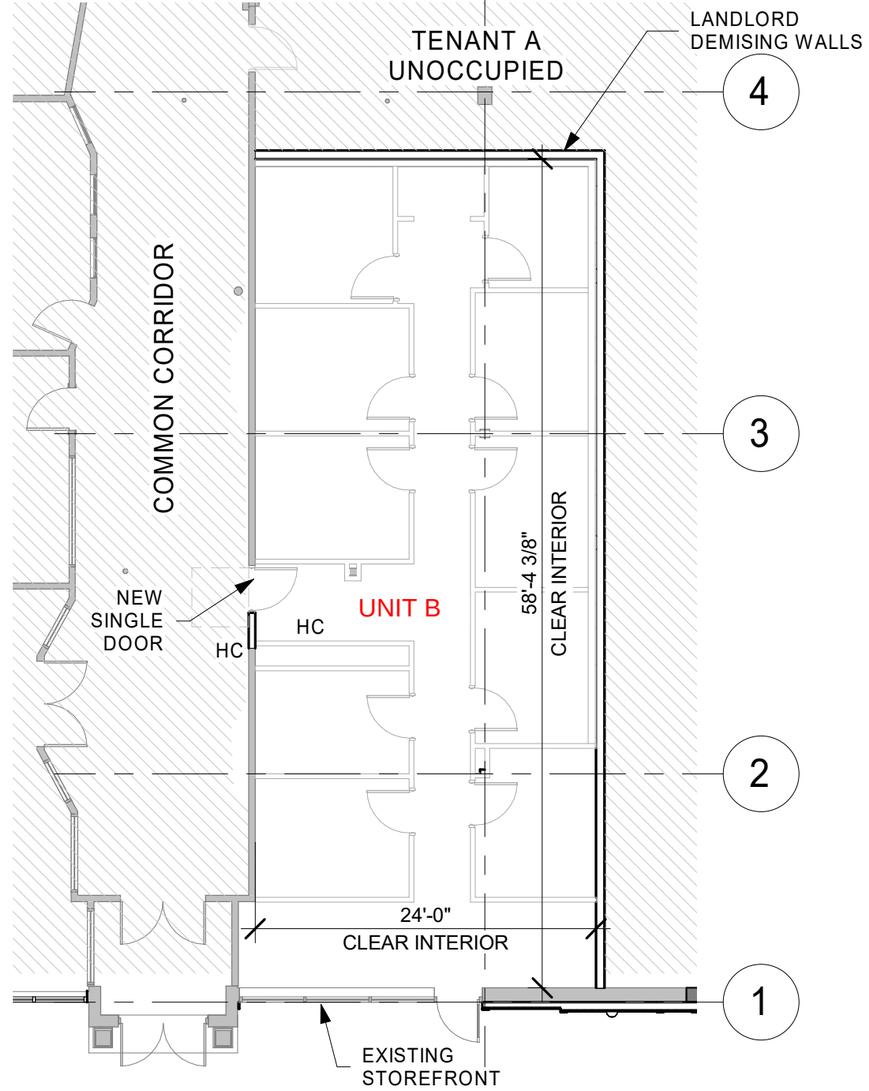

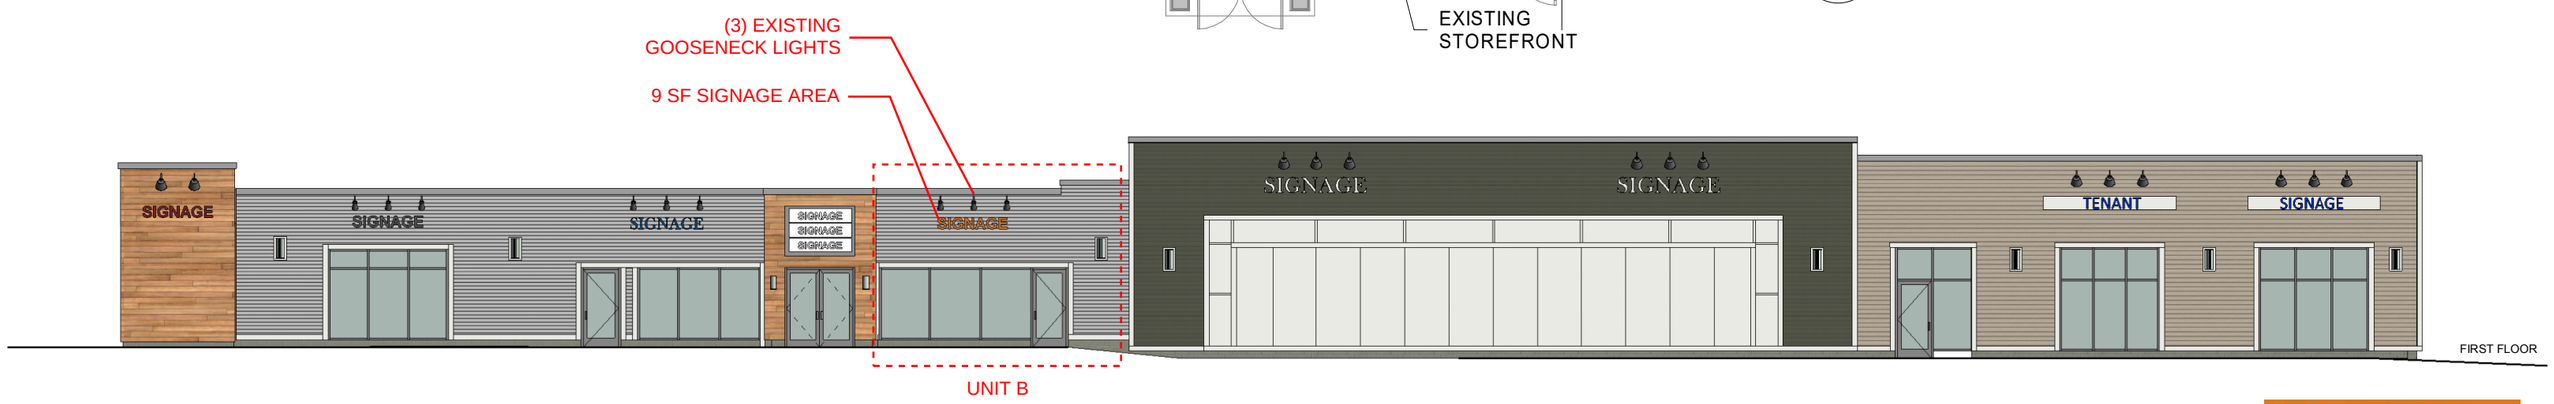

FLOOR PLAN AND FRONT ELEVATION- UNIT B

NEW LONDON SHOPPING CENTER - PREPARED 8/19/20

HFA
Creative Solutions
Meaningful Places