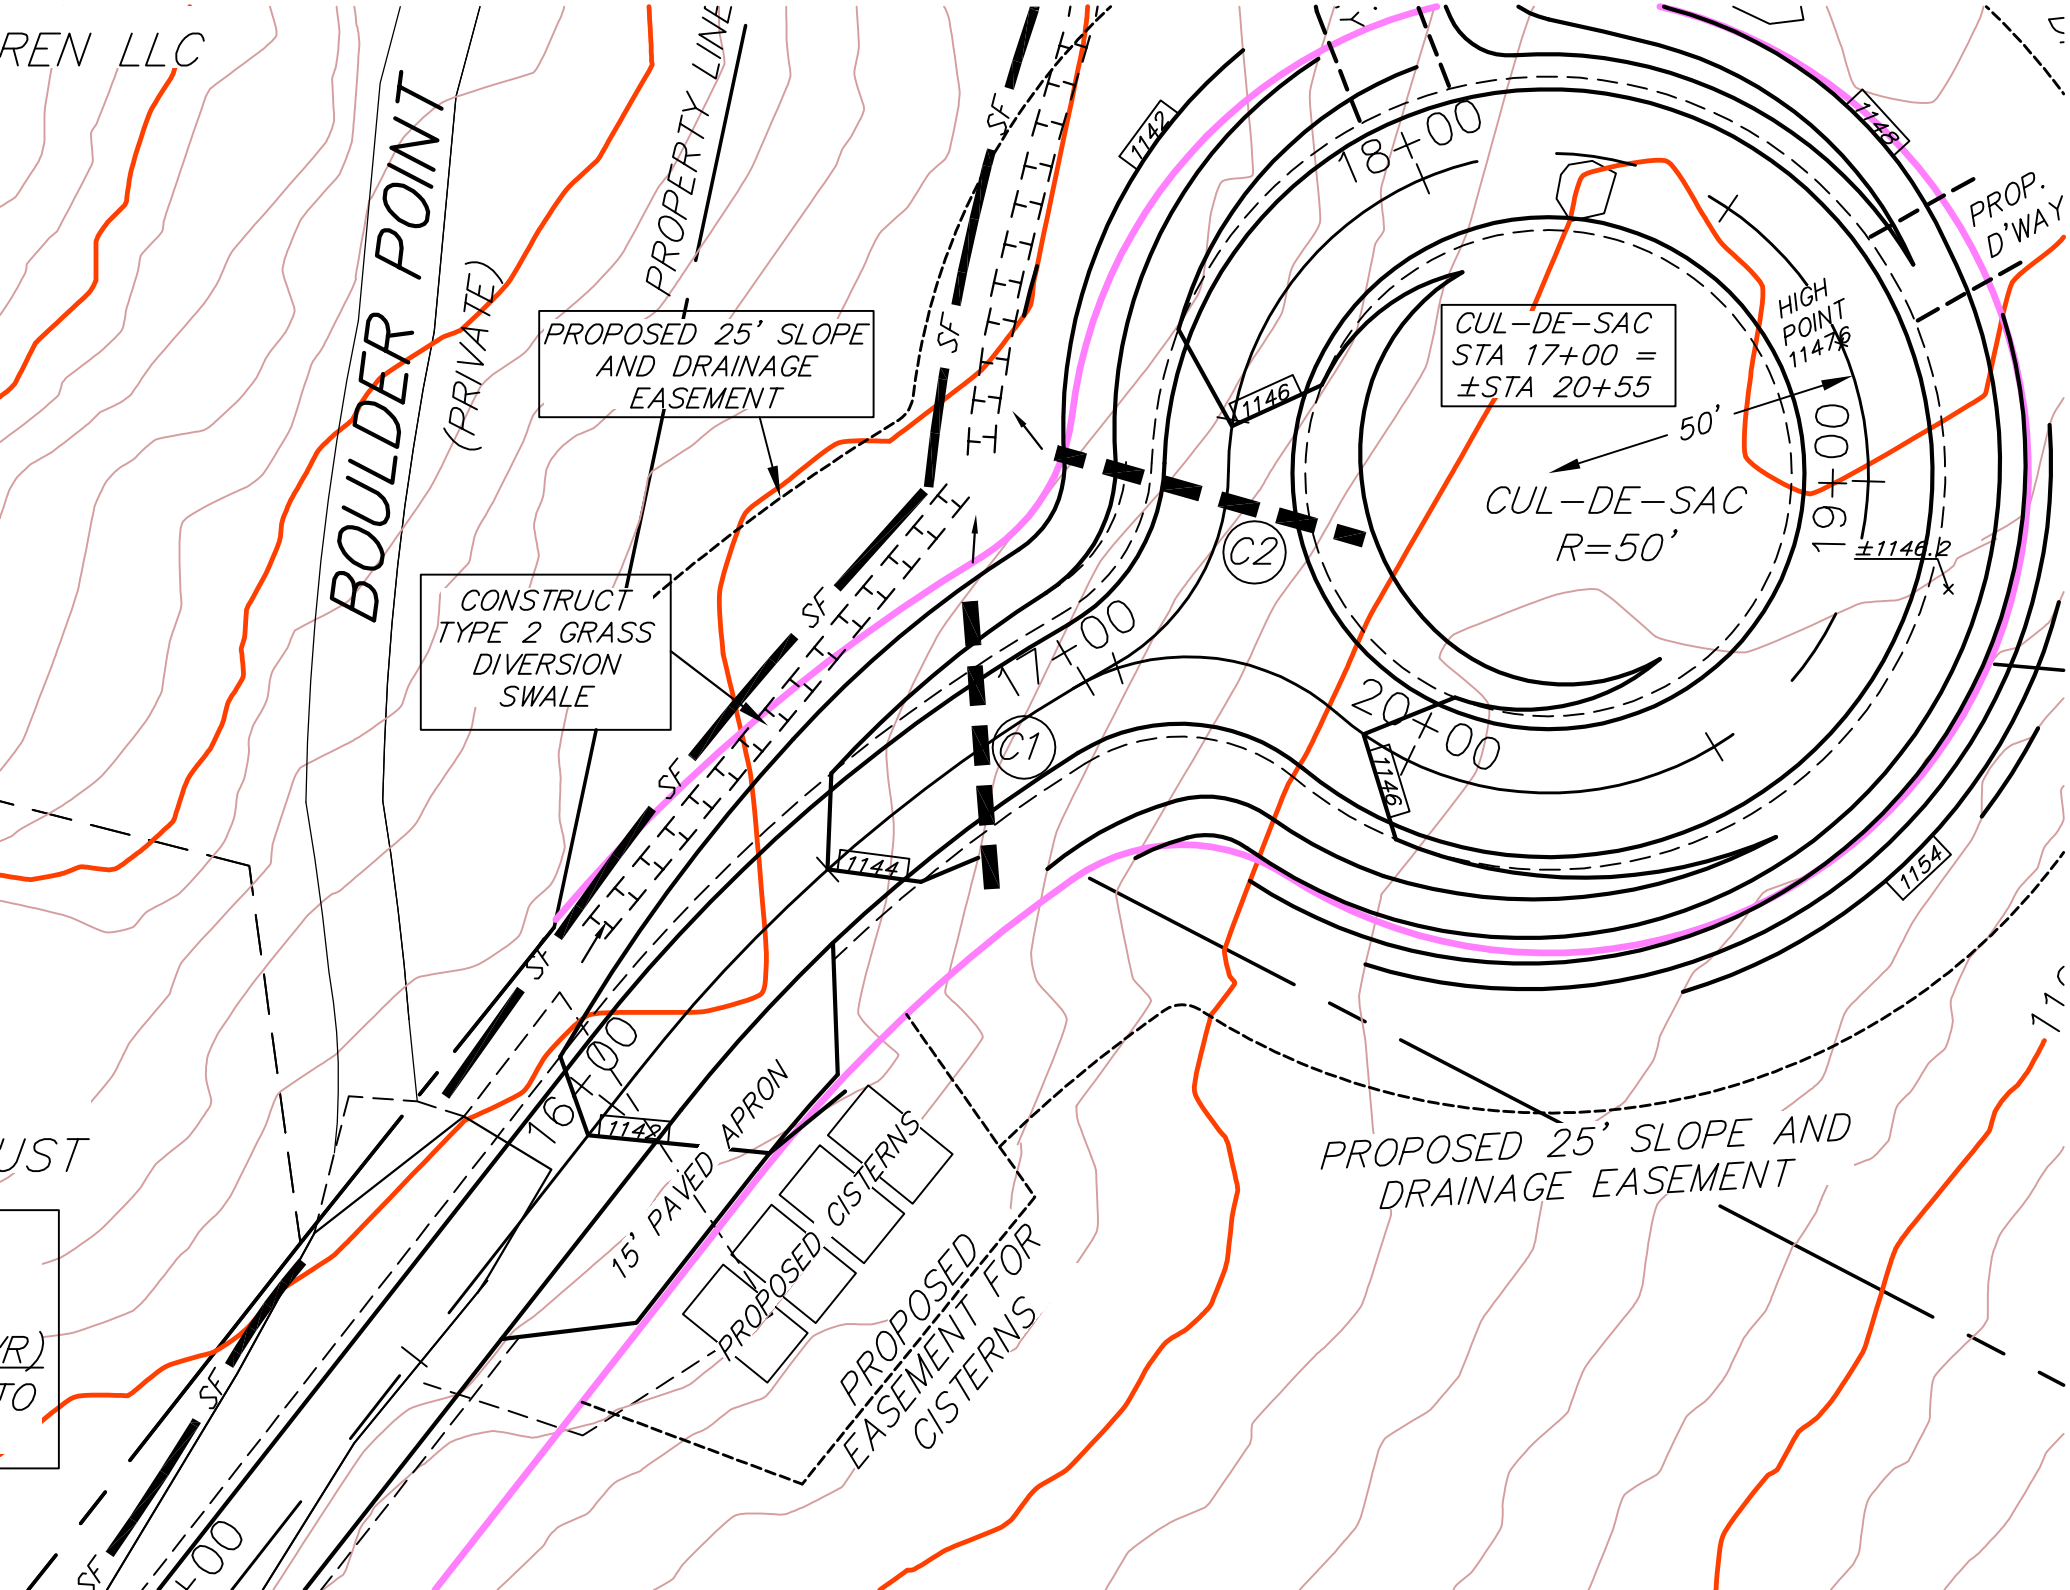
REN LLC
BOULDER POINT
(PRIVATE)
PROPERTY LINE
PROPOSED 25' SLOPE AND DRAINAGE EASEMENT
CONSTRUCT TYPE 2 GRASS DIVERSION SWALE
CUL-DE-SAC STA 17+00 = ±STA 20+55
CUL-DE-SAC R=50'
50'
HIGH POINT 1147.6
±1146.2
PROP. D'WAY
18+00
19+00
20+00
17+00
16+00
C1
C2
1142
1144
1146
1148
1154
15' PAVED APRON
PROPOSED CISTERNS
PROPOSED EASEMENT FOR CISTERNS
PROPOSED 25' SLOPE AND DRAINAGE EASEMENT
SF
UST
(R)
TO