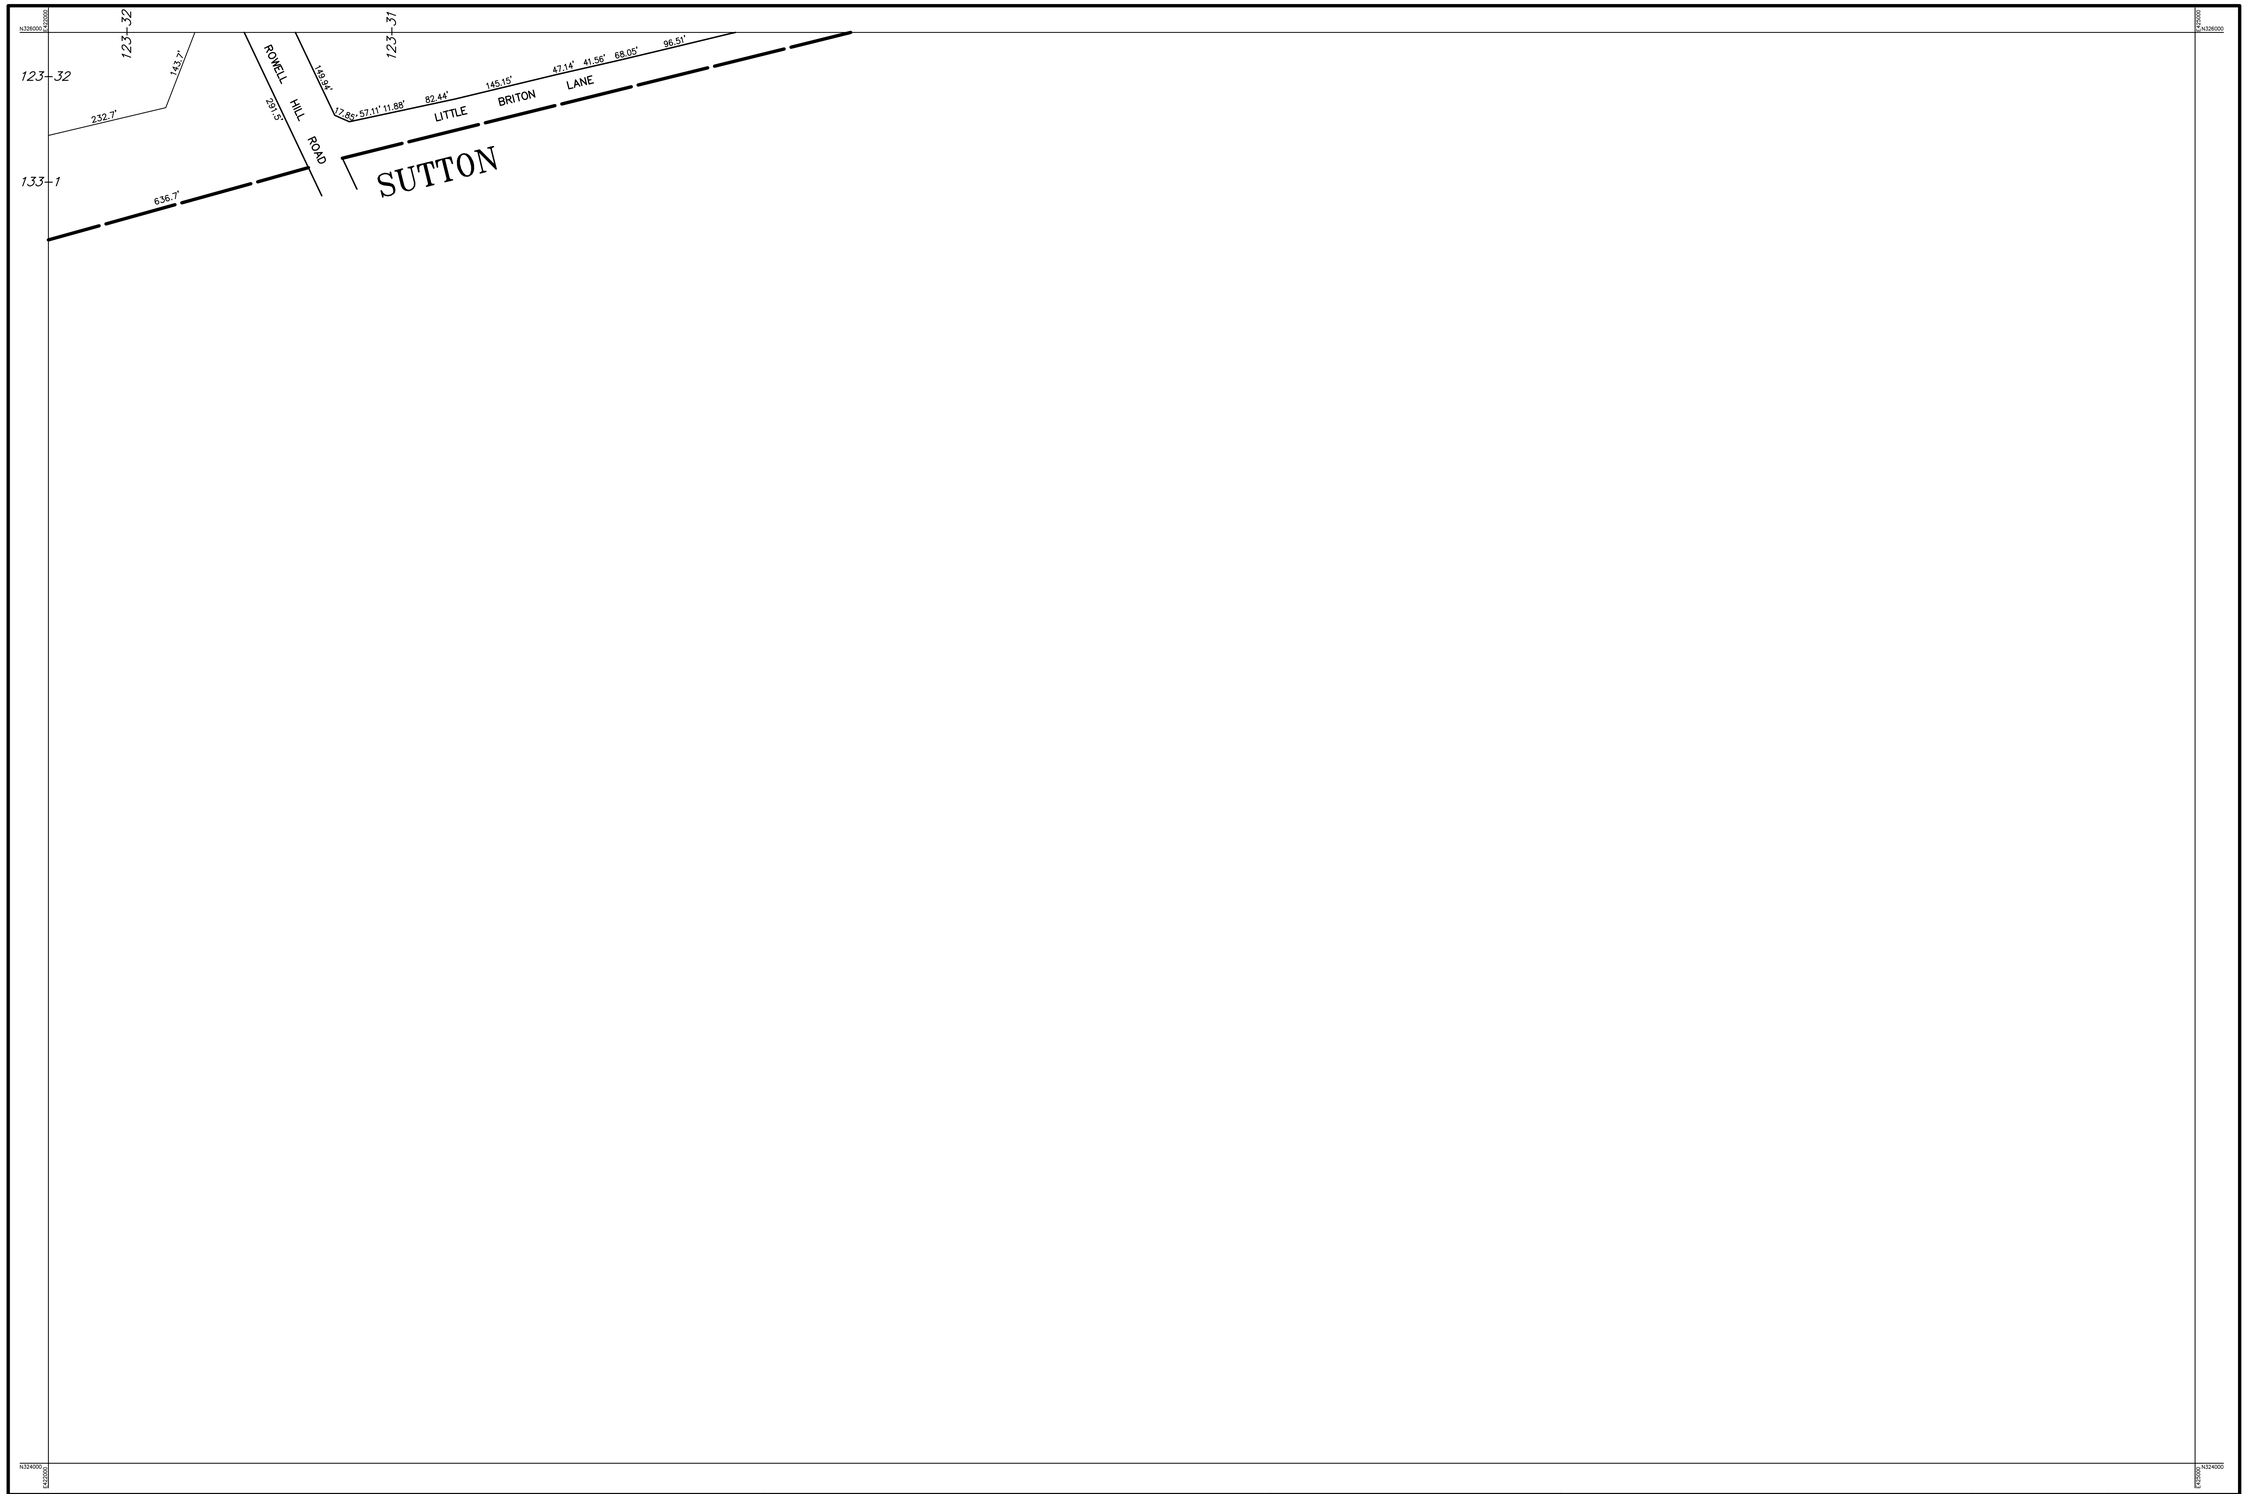

PROPERTY MAPS PREPARED BY: WHITMAN & HOWARD, INC. 89 BROAD STREET, BOSTON, MASS.

THIS MAP IS FOR ASSESSMENT PURPOSES. IT IS NOT VALID FOR LEGAL DESCRIPTION OR CONVEYANCE.

THE HORIZONTAL DATUM IS THE NEW HAMPSHIRE STATE PLANE COORDINATE SYSTEM.

REVISED AND REPRINTED BY

CAI Technologies
Precision Mapping. Geospatial Solutions.
11 PLEASANT STREET, LITTLETON, NH 03561
800.322.4540 - WWW.CAI-TECH.COM

LEGEND

AREA IN ACRES	2.4 Ac	RECORD DIMENSION	100'
AREA IN SQ. FT.	41075	SCALED DIMENSION	100'S
MATCH REFERENCE	24-2	COMMON OWNERSHIP	OR
WATER	OR	WETLANDS	

FEET SCALE 1" = 100'
50 0 100 200 300
25 0 25 50 75
METERS

REVISED TO :

PROPERTY MAPS

NEW LONDON

NEW HAMPSHIRE

INDEX DIAGRAM

122	123	124
133		

GN N

MAP NO. 134