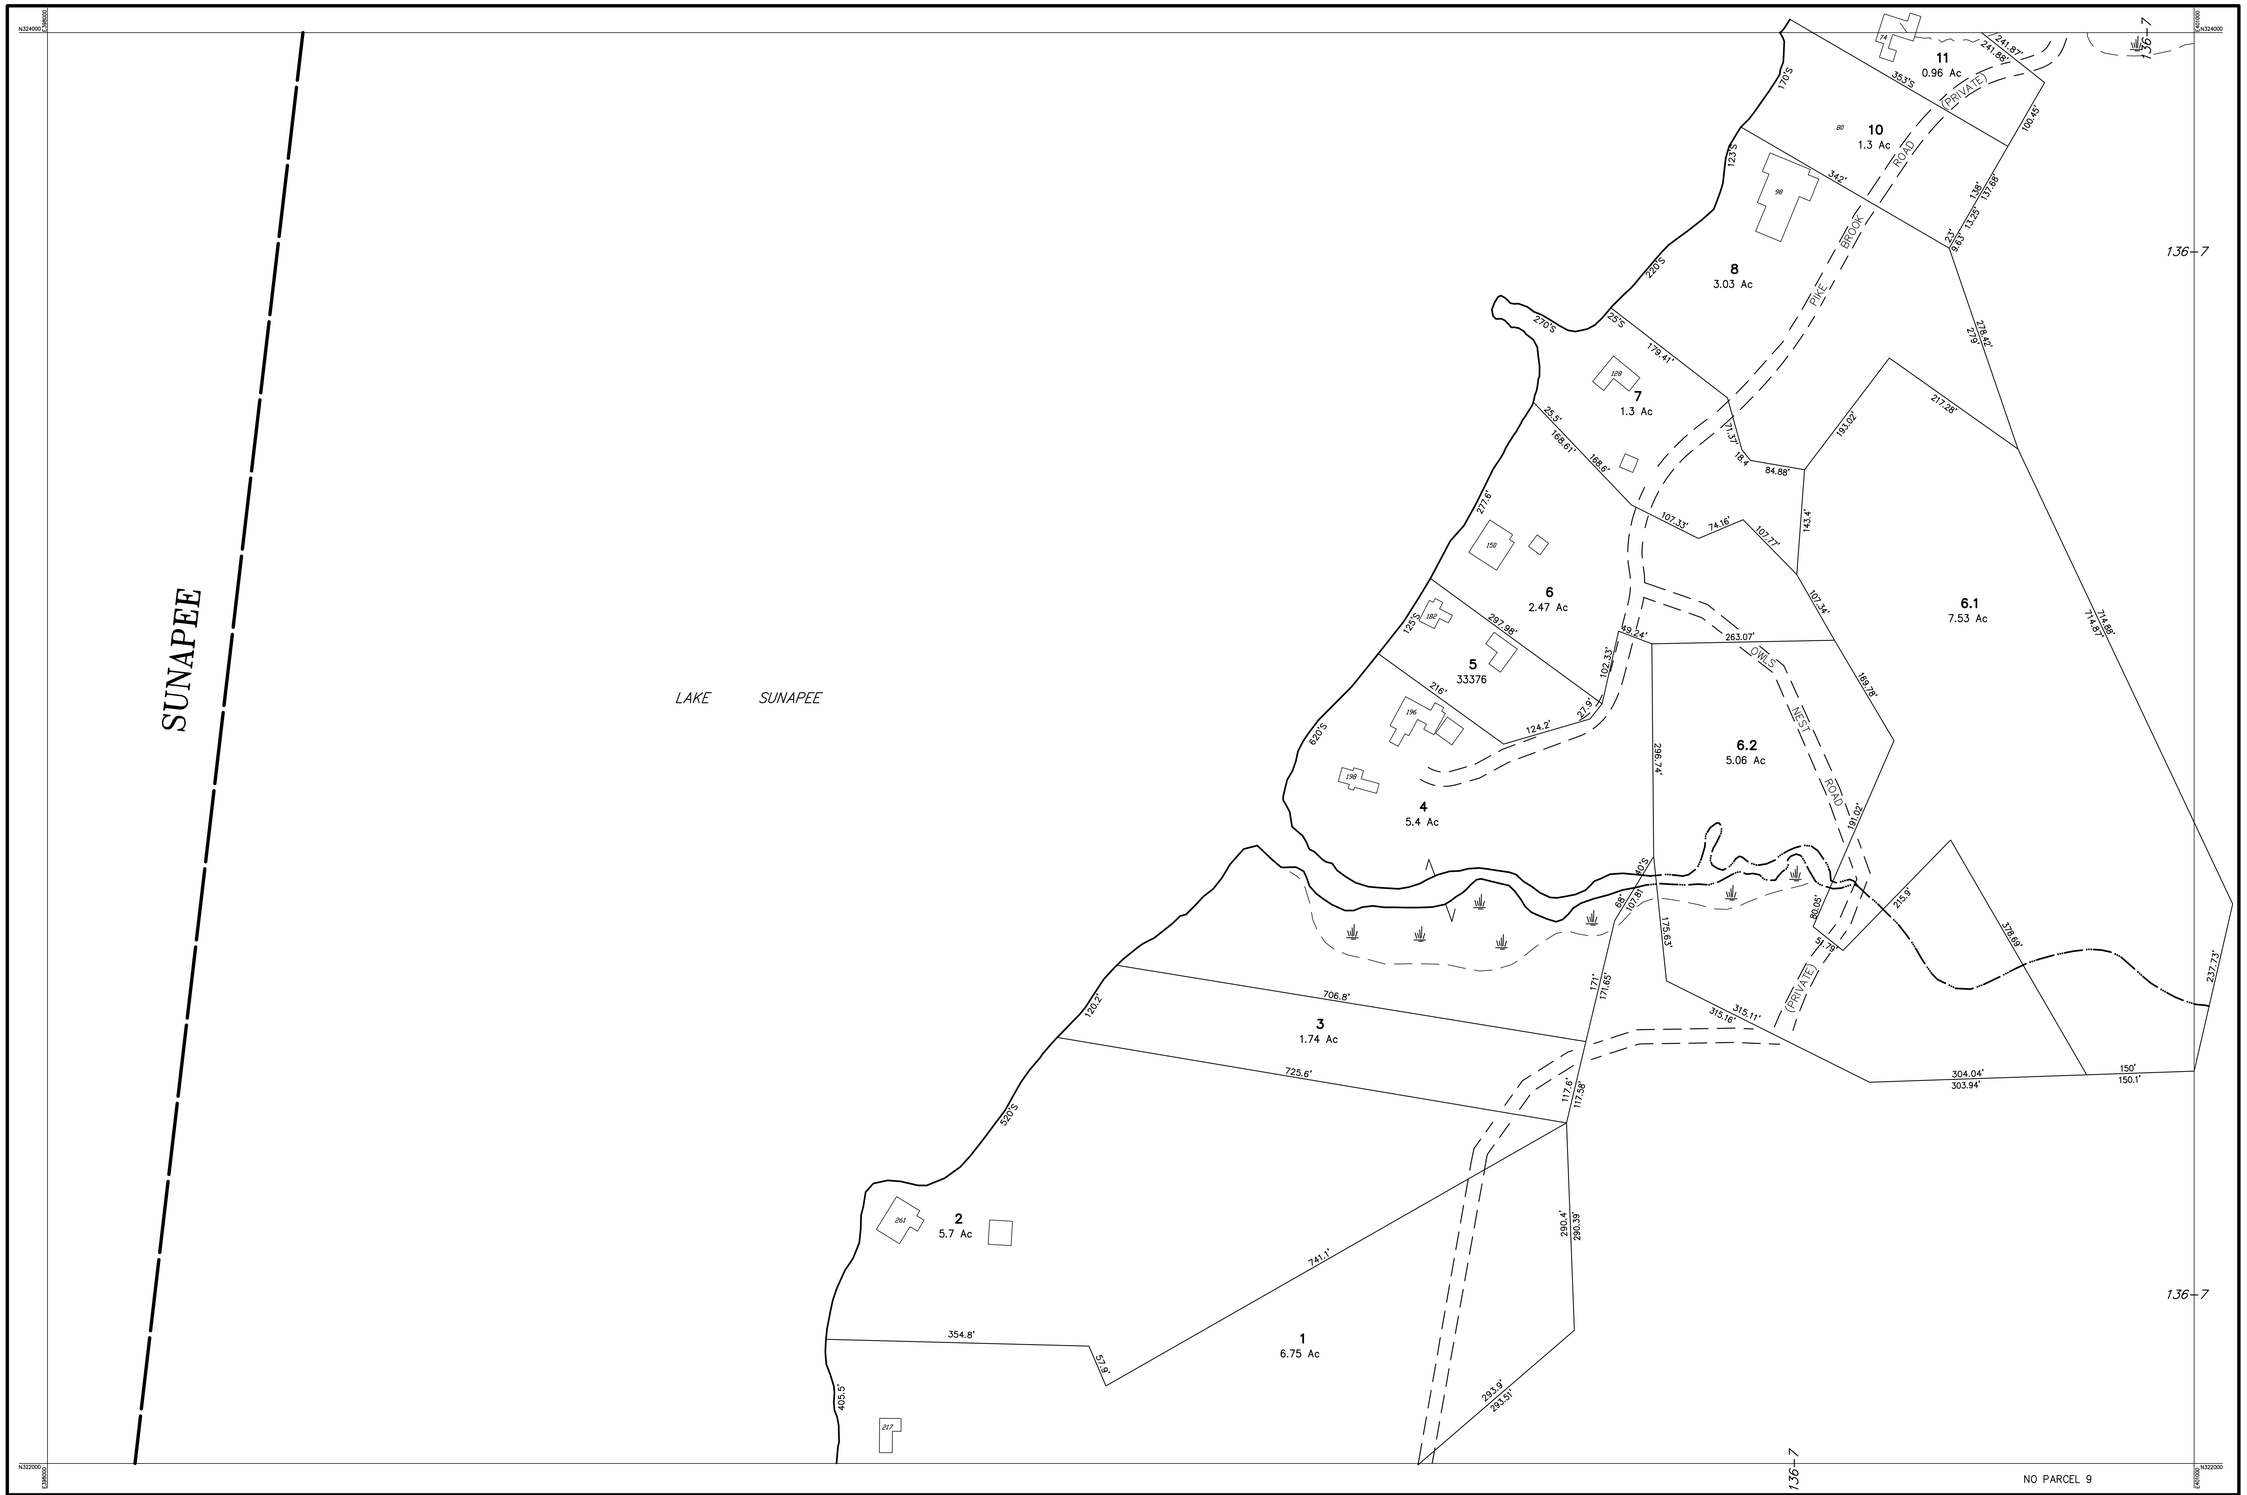


PROPERTY MAPS PREPARED BY: WHITMAN & HOWARD, INC. 89 BROAD STREET, BOSTON, MASS.

THIS MAP IS FOR ASSESSMENT PURPOSES. IT IS NOT VALID FOR LEGAL DESCRIPTION OR CONVEYANCE.

THE HORIZONTAL DATUM IS THE NEW HAMPSHIRE STATE PLANE COORDINATE SYSTEM.

REVISED AND REPRINTED BY
CAI Technologies
Precision Mapping. Geospatial Solutions.
11 PLEASANT STREET, LITTLETON, NH 03561
800.322.4540 • WWW.CAI-TECH.COM

LEGEND

| | | | |
|---|---|---|---|
| AREA IN ACRES | 2.4 Ac | RECORD DIMENSION | 100' |
| AREA IN SQ. FT. | 41075 | SCALED DIMENSION | 100'S |
| MATCH REFERENCE | 24-2 | COMMON OWNERSHIP | OR |
| WATER | OR | WETLANDS | |

FEET SCALE 1" = 100'
50 0 100 200 300
25 0 25 50 75
METERS

REVISED TO :

PROPERTY MAPS

# NEW LONDON

NEW HAMPSHIRE

INDEX DIAGRAM

| | | |
|---|---|---|
| 126 | 127 | |
| | 136 | |
| 141 | 142 | |

GN N

MAP NO. 135