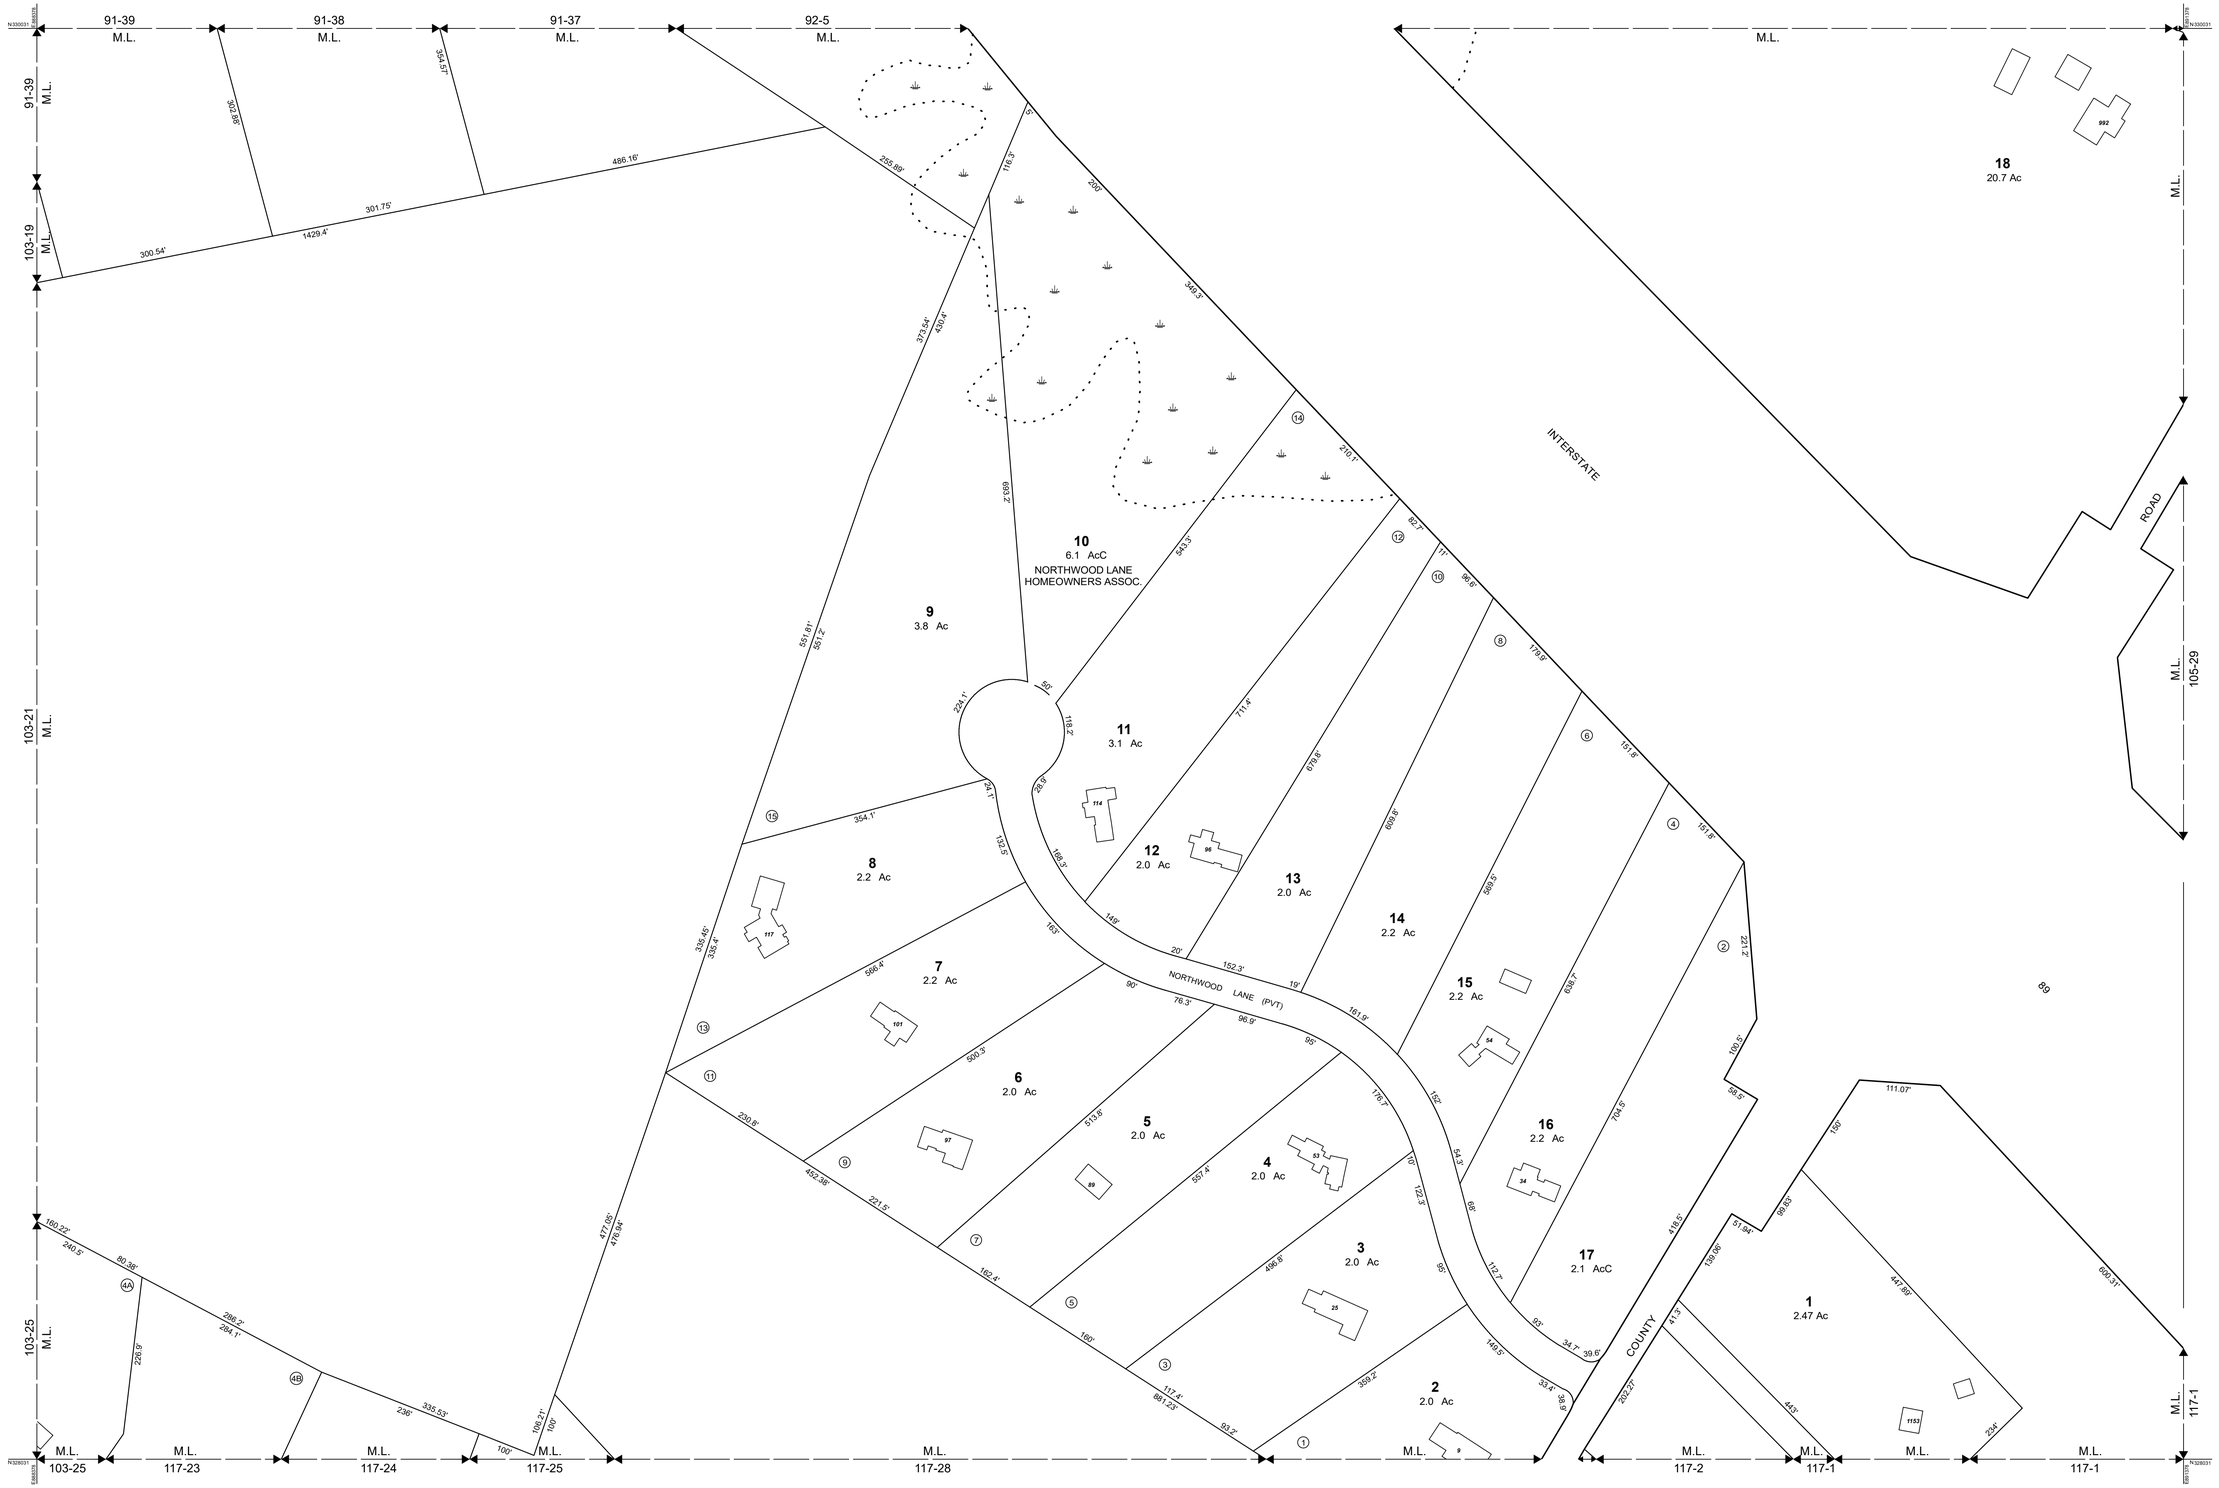

THIS MAP IS FOR ASSESSMENT PURPOSES. IT IS NOT VALID FOR LEGAL DESCRIPTION OR CONVEYANCE.

THE HORIZONTAL DATUM IS THE NEW HAMPSHIRE STATE PLANE COORDINATE SYSTEM, NAD 83.

PHOTOGRAPHY DATE: 2010/2015 NH ORTHOIMAGERY

COMPLETION DATE: DECEMBER 31, 2018

PRODUCED IN 2018 BY

CAI Technologies
Precision Mapping. Geospatial Solutions.
11 Pleasant Street, Littleton, NH 03561
800.322.4540 - www.cai-tech.com

LEGEND

AREA SURVEYED	Ac	EXEMPT PROPERTY	E
AREA CALCULATED	AcC	SUBDIVISION LOT NO.	2
RECORD DIMENSION	100'	RIGHT OF WAY/ACCESS	ROW
SCALED DIMENSION	100'S	COMMON OWNERSHIP	
MATCH LINE	M.L.	BUILDING/ST NUMBER	100
WATER	-W-	WETLANDS	

SCALE: 1" = 100'

FEET 100 50 0 100 200 300

METERS 25 12.5 0 25 50 75

REVISED TO: APRIL 1, 2018

PROPERTY MAPS

NEW LONDON

NEW HAMPSHIRE

INDEX DIAGRAM

91	92	93
103	104	105
116	117	118

GN

MAP NO.

104