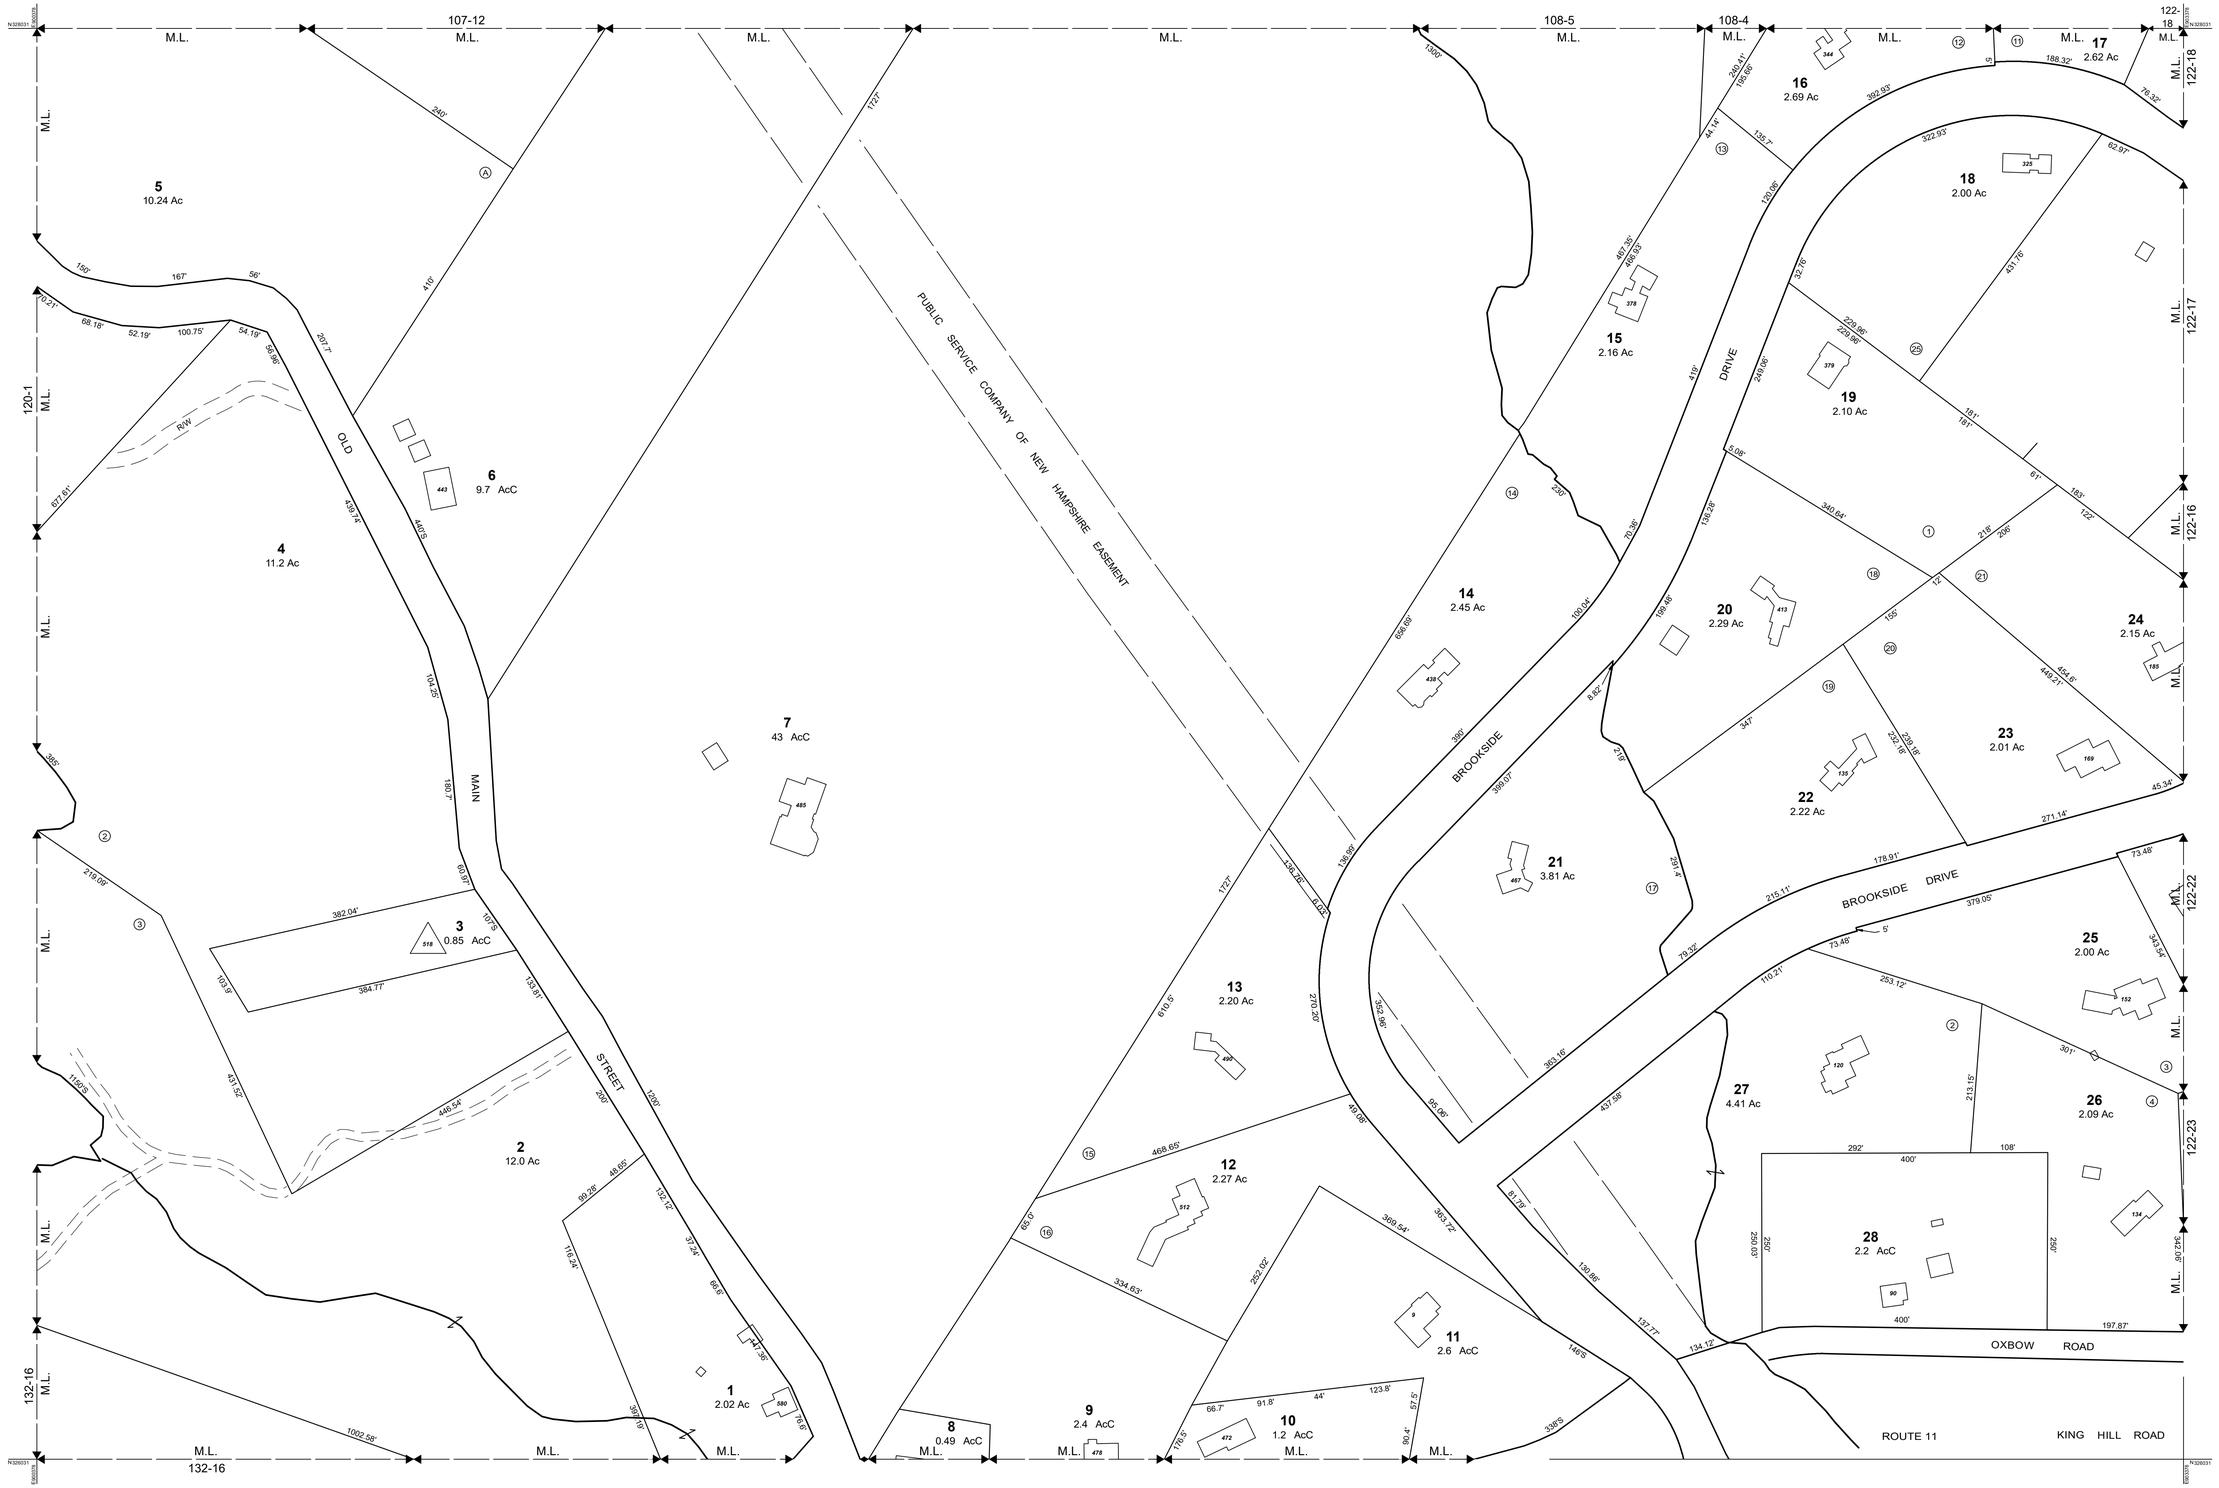

THIS MAP IS FOR ASSESSMENT PURPOSES. IT IS NOT VALID FOR LEGAL DESCRIPTION OR CONVEYANCE.

THE HORIZONTAL DATUM IS THE NEW HAMPSHIRE STATE PLANE COORDINATE SYSTEM, NAD 83.

PHOTOGRAPHY DATE: 2010/2015 NH ORTHOIMAGERY

COMPLETION DATE: DECEMBER 31, 2018

PRODUCED IN 2018 BY

CAI Technologies
Precision Mapping. Geospatial Solutions.
11 Pleasant Street, Littleton, NH 03561
800.322.4540 - www.cai-tech.com

LEGEND

- AREA SURVEYED - Ac
- AREA CALCULATED - AcC
- RECORD DIMENSION - 100'
- SCALED DIMENSION - 100'S
- MATCH LINE - M.L.
- WATER - W
- EXEMPT PROPERTY - E
- SUBDIVISION LOT NO. - 2
- RIGHT OF WAY/ACCESS - ROW
- COMMON OWNERSHIP
- BUILDING/ST NUMBER - 100
- WETLANDS

SCALE: 1" = 100'

FEET: 100 50 0 100 200 300

METERS: 25 12.5 0 25 50 75

REVISED TO: APRIL 1, 2018

PROPERTY MAPS

NEW LONDON

NEW HAMPSHIRE

INDEX DIAGRAM

107	108	109
120	121	122
131	132	133

GN

MAP NO.

121