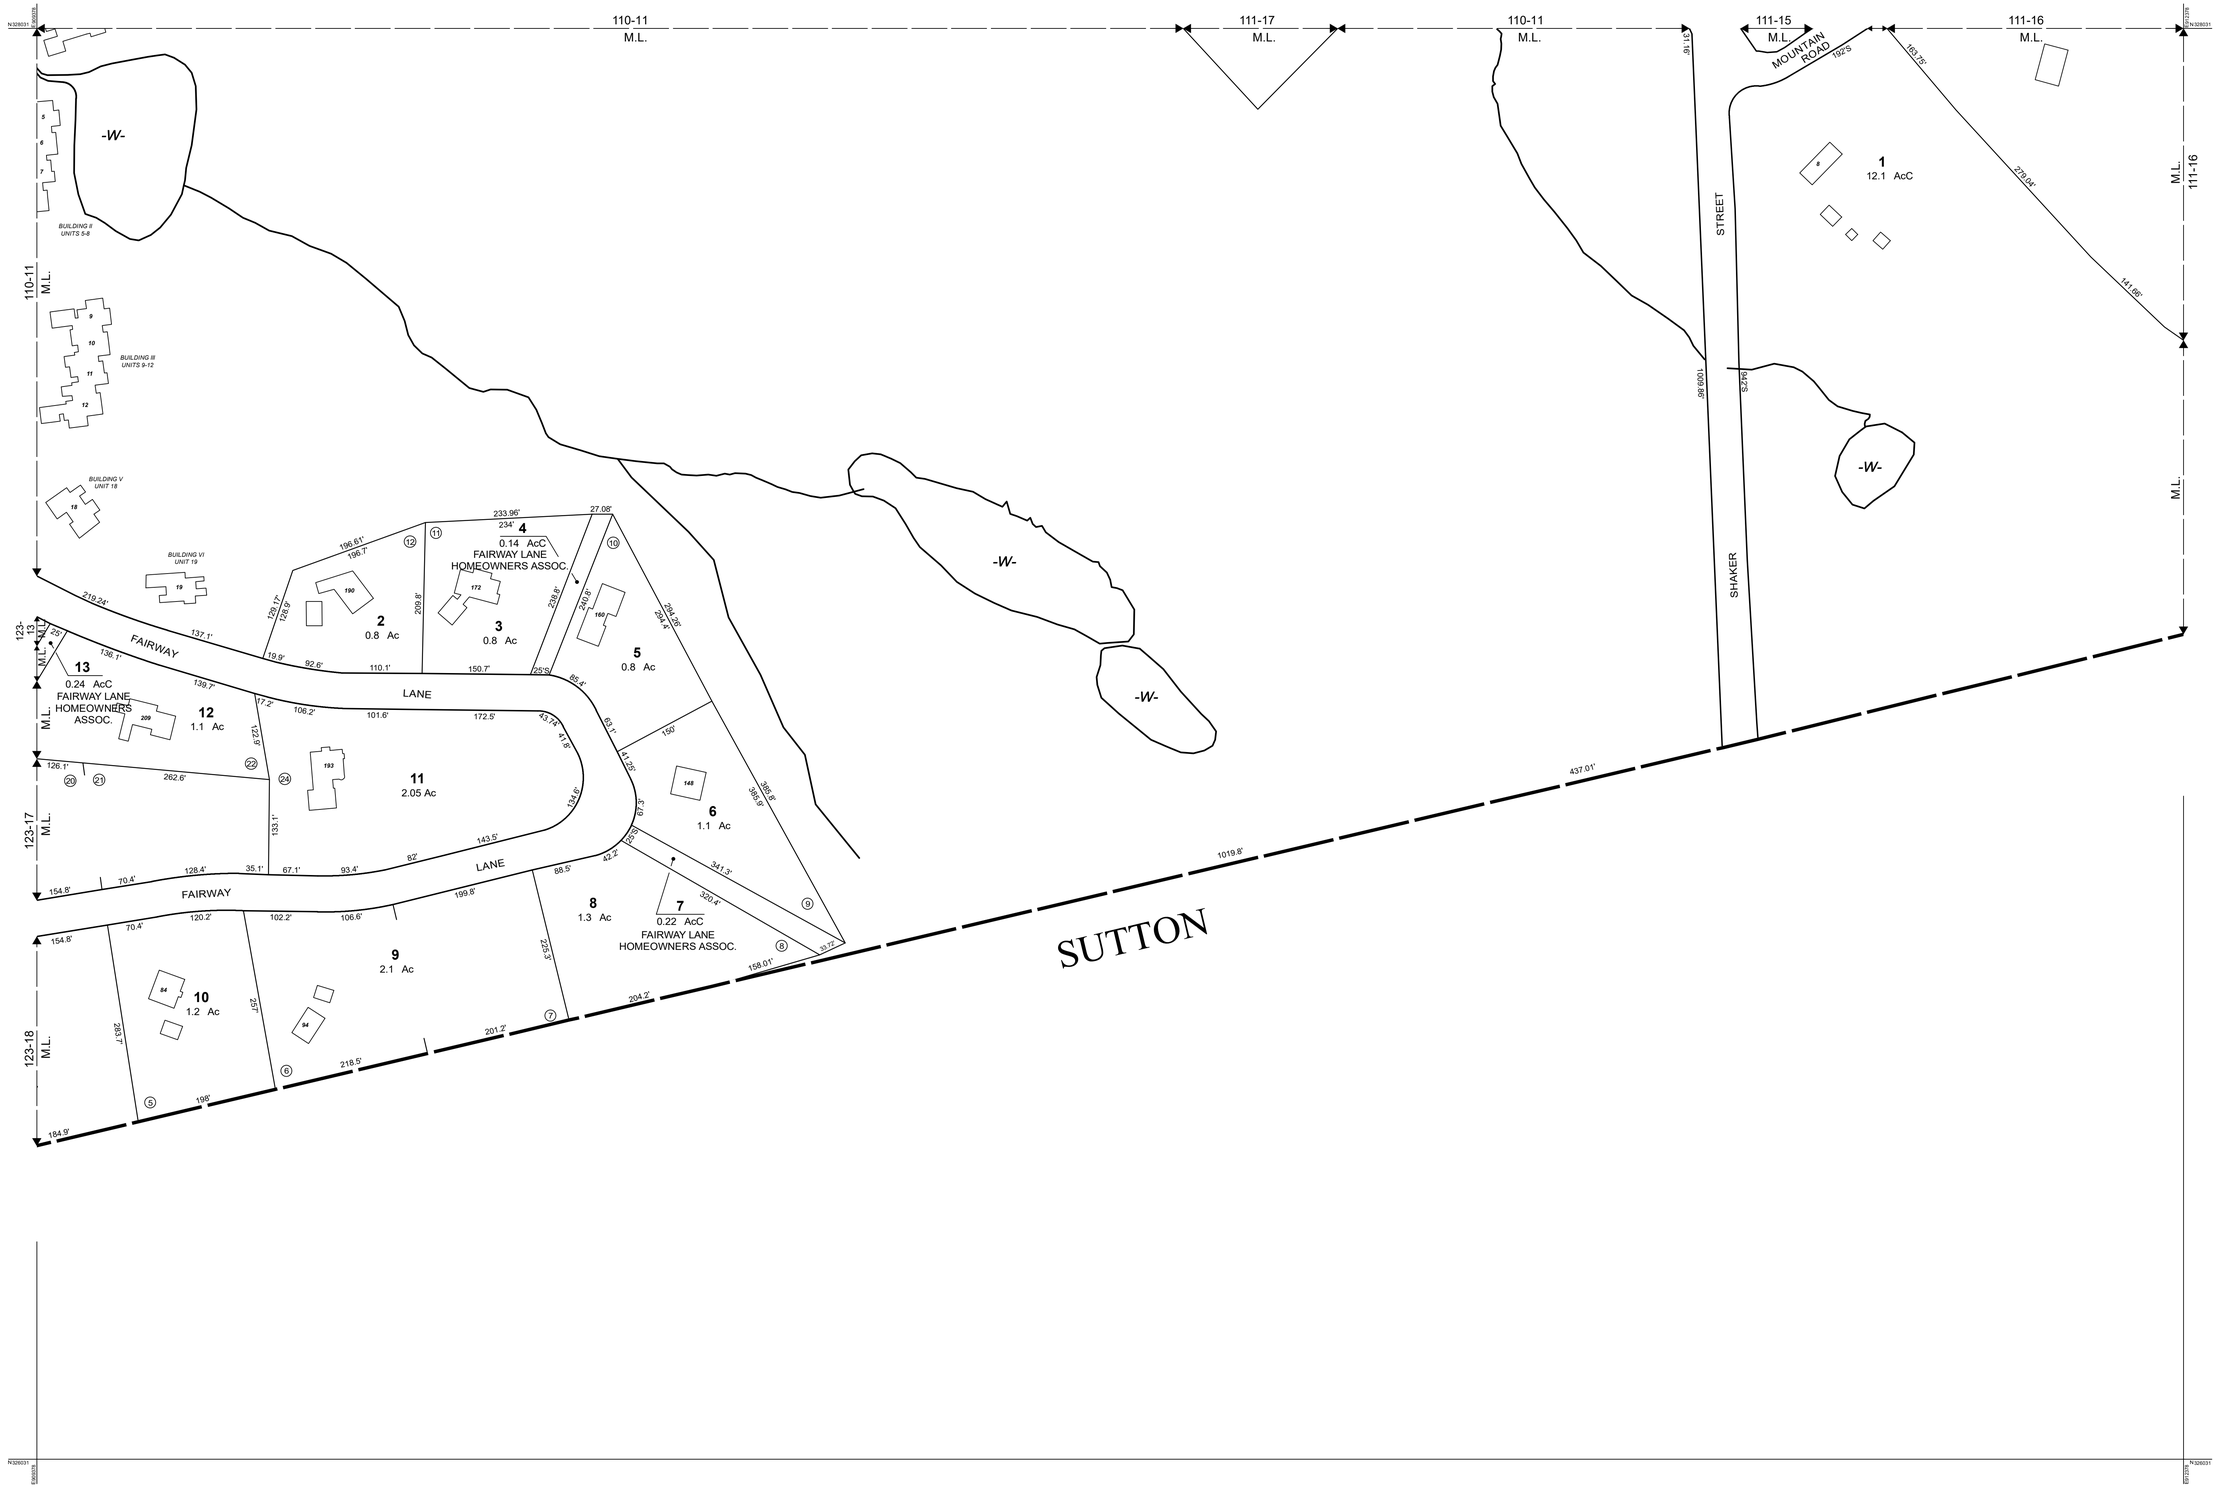


THIS MAP IS FOR ASSESSMENT PURPOSES. IT IS NOT VALID FOR LEGAL DESCRIPTION OR CONVEYANCE.

THE HORIZONTAL DATUM IS THE NEW HAMPSHIRE STATE PLANE COORDINATE SYSTEM, NAD 83.

PHOTOGRAPHY DATE: 2010/2015 NH ORTHOIMAGERY

COMPLETION DATE: DECEMBER 31, 2018

PRODUCED IN 2018 BY

CAI Technologies
Precision Mapping. Geospatial Solutions.
11 Pleasant Street, Littleton, NH 03561
800.322.4540 - www.cai-tech.com

**LEGEND**

| | | | |
|---|---|---|---|
| AREA SURVEYED | Ac | EXEMPT PROPERTY | E |
| AREA CALCULATED | AcC | SUBDIVISION LOT NO. | 2 |
| RECORD DIMENSION | 100' | RIGHT OF WAY/ACCESS | ROW |
| SCALED DIMENSION | 100'S | COMMON OWNERSHIP | |
| MATCH LINE | M.L. | BUILDING/ST NUMBER | 100 |
| WATER | -W- | WETLANDS | |

FEET 100 50 0 100 200 300
METERS 25 12.5 0 25 50 75

SCALE: 1" = 100'

REVISED TO: APRIL 1, 2018

PROPERTY MAPS

# NEW LONDON

NEW HAMPSHIRE

INDEX DIAGRAM

| | | |
|---|---|---|
| 110 | 111 | 112 |
| 123 | 124 | 125 |
| 134 | | |

MAP NO.

124