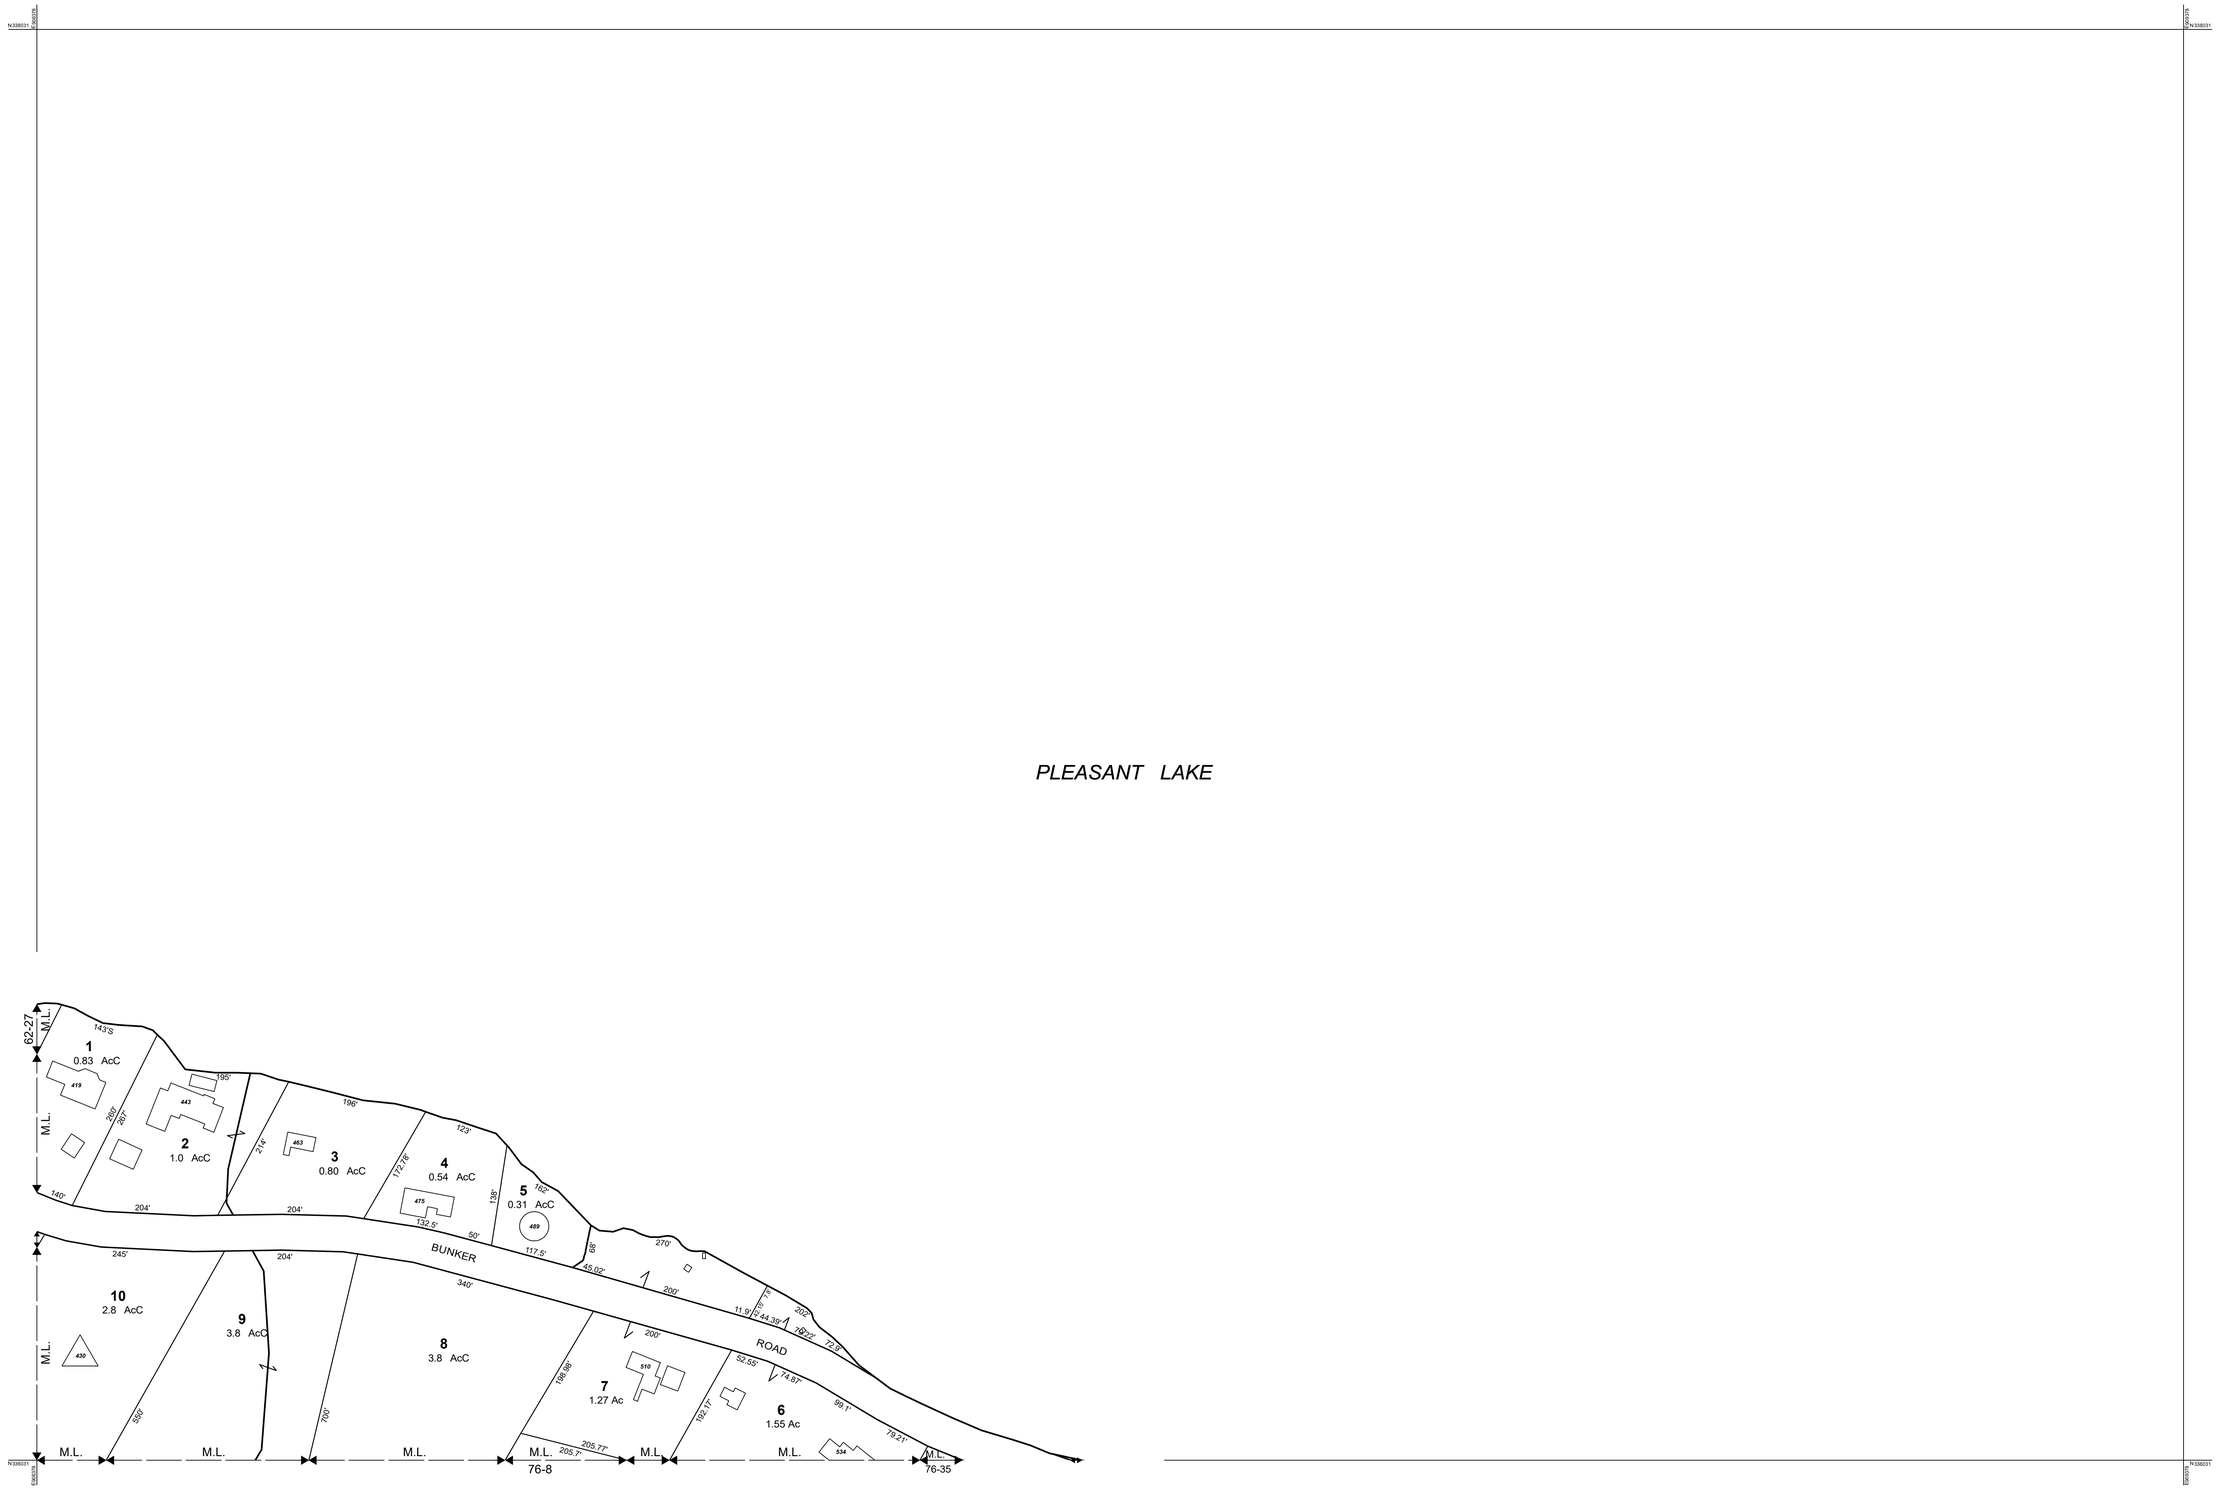

THIS MAP IS FOR ASSESSMENT PURPOSES. IT IS NOT VALID FOR LEGAL DESCRIPTION OR CONVEYANCE.

THE HORIZONTAL DATUM IS THE NEW HAMPSHIRE STATE PLANE COORDINATE SYSTEM, NAD 83.

PHOTOGRAPHY DATE: 2010/2015 NH ORTHOIMAGERY

COMPLETION DATE: DECEMBER 31, 2018

PRODUCED IN 2018 BY

CAI Technologies
Precision Mapping. Geospatial Solutions.
11 Pleasant Street, Littleton, NH 03561
800.322.4540 - www.cai-tech.com

LEGEND

AREA SURVEYED - Ac
AREA CALCULATED - AcC
RECORD DIMENSION - 100'
SCALED DIMENSION - M.L. 100'S
MATCH LINE
WATER - -W-
EXEMPT PROPERTY - E
SUBDIVISION LOT NO. - 2
RIGHT OF WAY/ACCESS - ROW
COMMON OWNERSHIP
BUILDING/ST NUMBER - 100
WETLANDS

FEET 100 50 0 100 200 300
SCALE: 1" = 100'
25 12.5 0 25 50 75
METERS

REVISED TO: APRIL 1, 2018

PROPERTY MAPS

NEW LONDON

NEW HAMPSHIRE

INDEX DIAGRAM

49	50	51
62	63	64
75	76	77

GN

MAP NO.

63