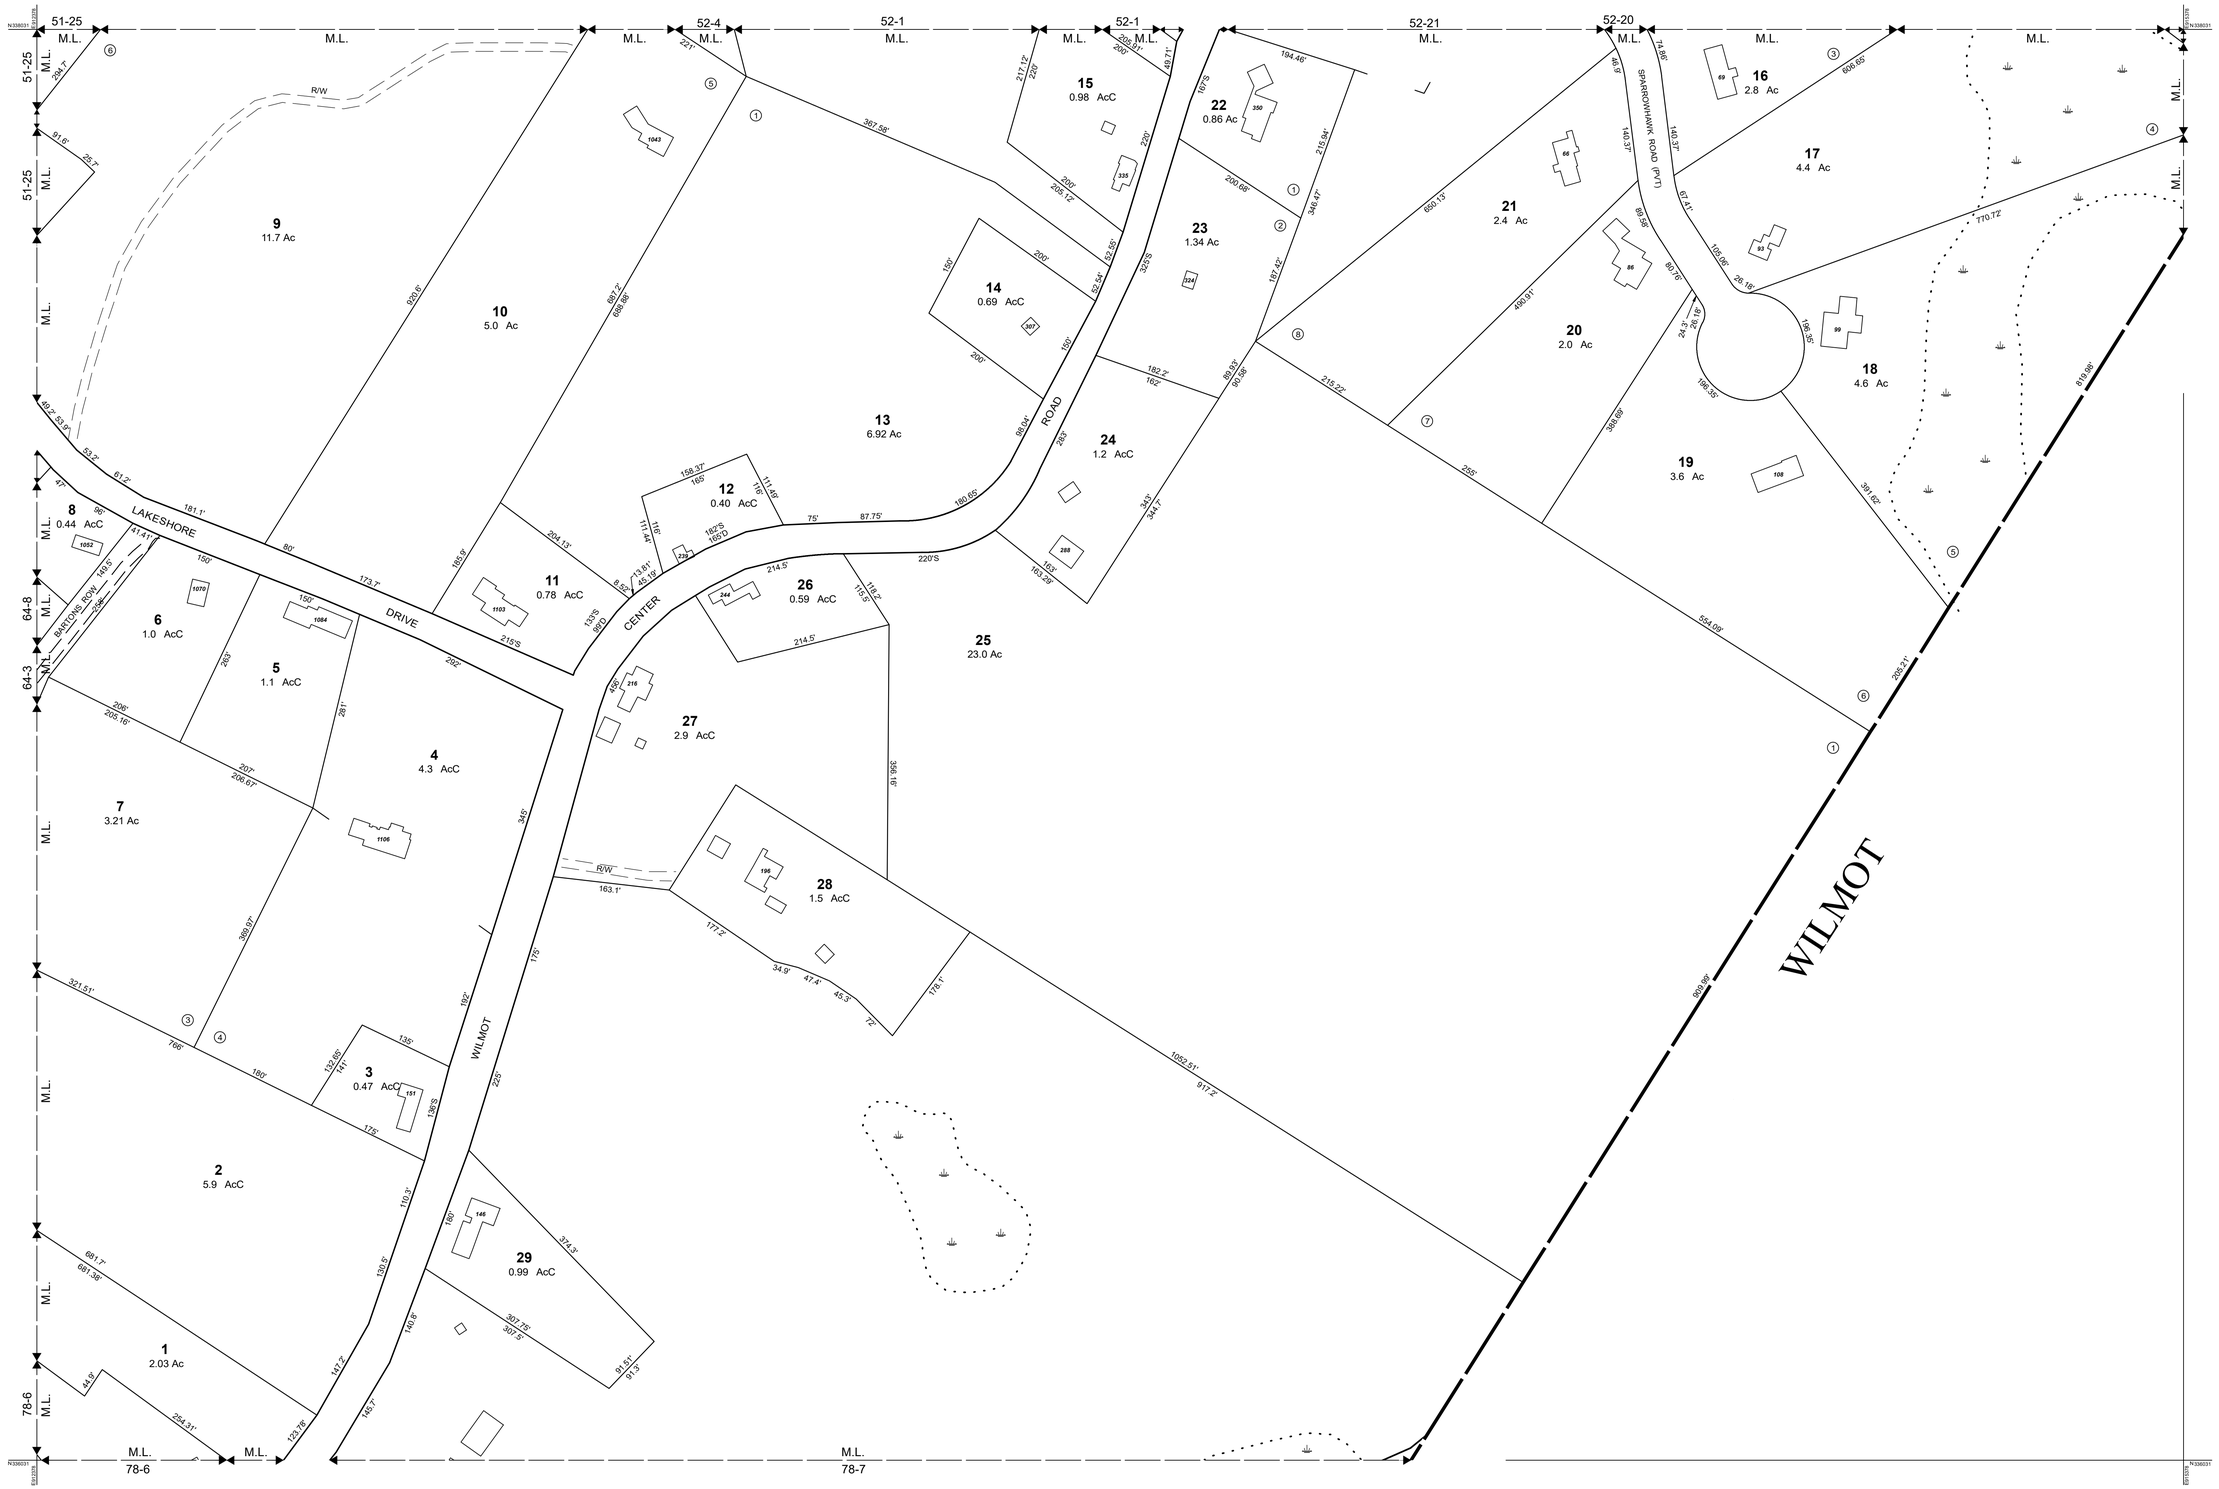

THIS MAP IS FOR ASSESSMENT PURPOSES. IT IS NOT VALID FOR LEGAL DESCRIPTION OR CONVEYANCE.

THE HORIZONTAL DATUM IS THE NEW HAMPSHIRE STATE PLANE COORDINATE SYSTEM, NAD 83.

PHOTOGRAPHY DATE: 2010/2015 NH ORTHOIMAGERY

COMPLETION DATE: DECEMBER 31, 2018

PRODUCED IN 2018 BY

CAI Technologies
Precision Mapping. Geospatial Solutions.
11 Pleasant Street, Littleton, NH 03561
800.322.4540 - www.cai-tech.com

LEGEND

- AREA SURVEYED — Ac
- AREA CALCULATED — AcC
- RECORD DIMENSION — 100'
- SCALED DIMENSION — 100'S
- MATCH LINE — M.L.
- WATER — -W-
- EXEMPT PROPERTY — E
- SUBDIVISION LOT NO. — 2
- RIGHT OF WAY/ACCESS — R/W
- COMMON OWNERSHIP
- BUILDING/ST NUMBER — 100
- WETLANDS

SCALE: 1" = 100'

FEET: 100 50 0 100 200 300

METERS: 25 12.5 0 25 50 75

REVISED TO: APRIL 1, 2018

PROPERTY MAPS

NEW LONDON

NEW HAMPSHIRE

INDEX DIAGRAM

51	52	53
64	65	66
77	78	

GN

MAP NO.

65