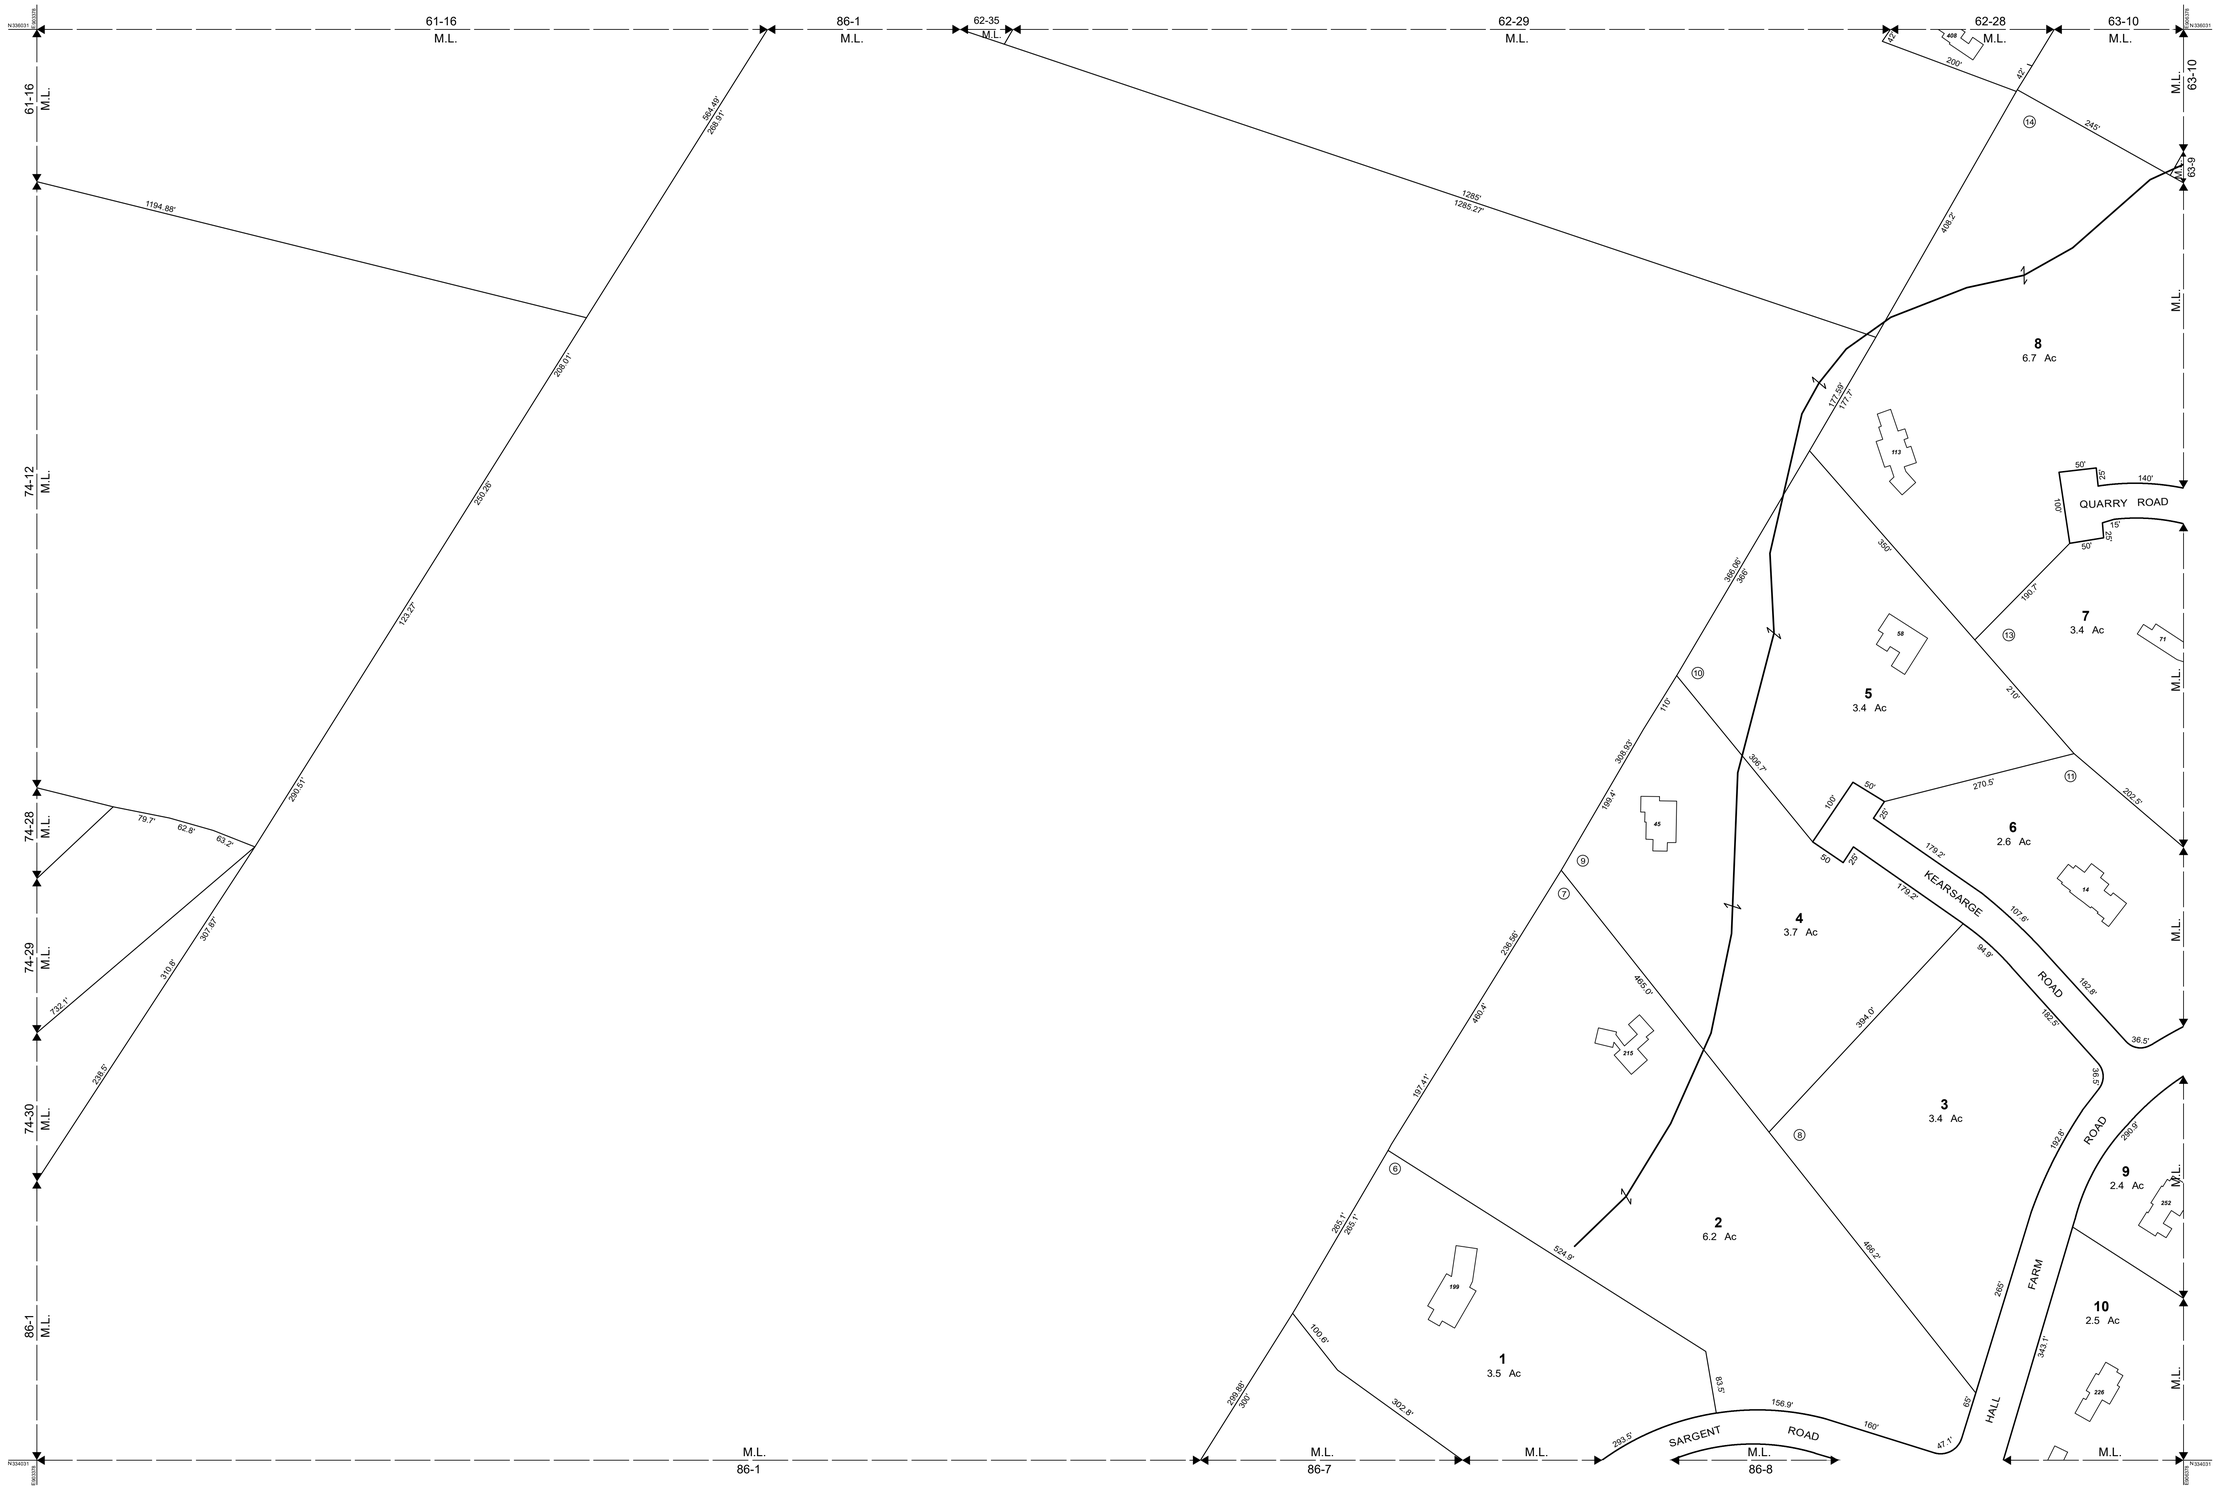


THIS MAP IS FOR ASSESSMENT PURPOSES. IT IS NOT VALID FOR LEGAL DESCRIPTION OR CONVEYANCE.

THE HORIZONTAL DATUM IS THE NEW HAMPSHIRE STATE PLANE COORDINATE SYSTEM, NAD 83.

PHOTOGRAPHY DATE: 2010/2015 NH ORTHOIMAGERY

COMPLETION DATE: DECEMBER 31, 2018

PRODUCED IN 2018 BY

CAI Technologies
Precision Mapping. Geospatial Solutions.
11 Pleasant Street, Littleton, NH 03561
800.322.4540 - www.cai-tech.com

**LEGEND**

| | |
|---|---|
| AREA SURVEYED | Ac |
| AREA CALCULATED | AcC |
| RECORD DIMENSION | 100' |
| SCALED DIMENSION | 100'S |
| MATCH LINE | M.L. |
| WATER | -W- |
| EXEMPT PROPERTY | E |
| SUBDIVISION LOT NO. | 2 |
| RIGHT OF WAY/ACCESS | ROW |
| COMMON OWNERSHIP | |
| BUILDING/ST NUMBER | 100 |
| WETLANDS | |

SCALE: 1" = 100'

FEET 100 50 0 100 200 300

METERS 25 12.5 0 25 50 75

REVISED TO: APRIL 1, 2018

PROPERTY MAPS

# NEW LONDON

NEW HAMPSHIRE

INDEX DIAGRAM

| | | |
|---|---|---|
| 61 | 62 | 63 |
| 74 | 75 | 76 |
| 85 | 86 | 87 |

GN

MAP NO.

# 75