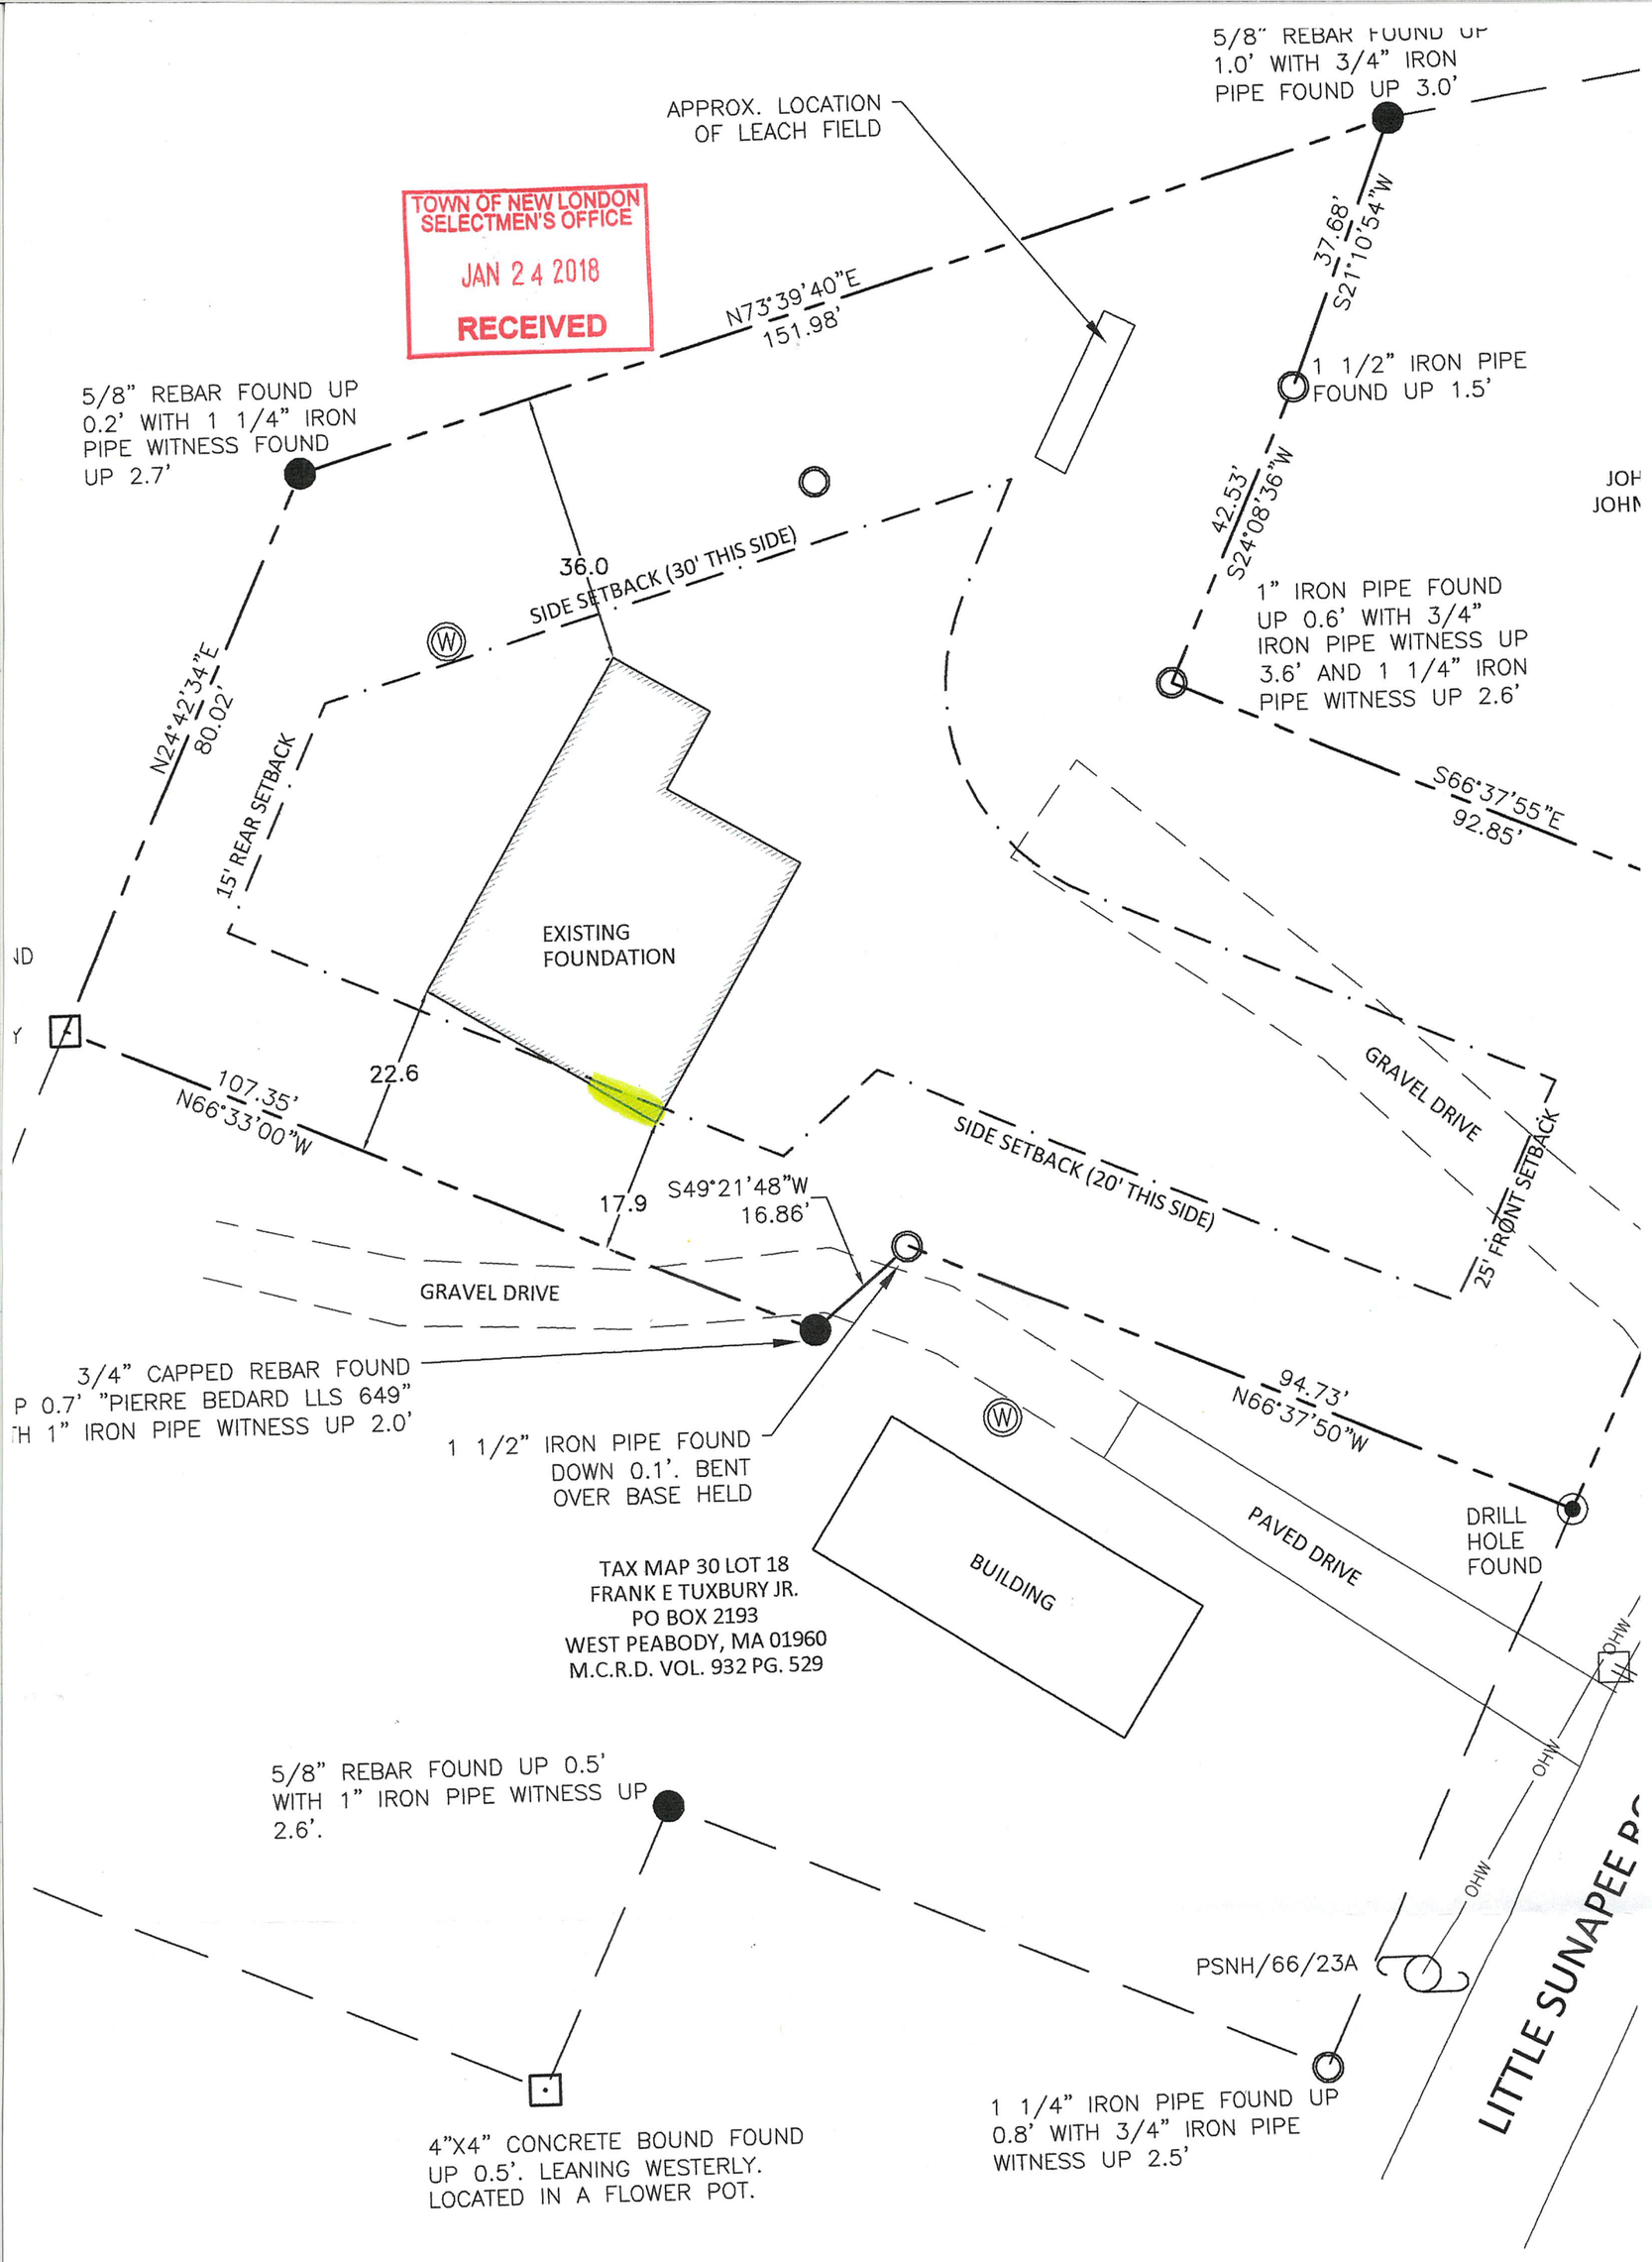
5/8" REBAR FOUND UP 1.0' WITH 3/4" IRON PIPE FOUND UP 3.0'
APPROX. LOCATION OF LEACH FIELD
TOWN OF NEW LONDON SELECTMEN'S OFFICE
JAN 24 2018
RECEIVED
N73°39'40"E 151.98'
37.68' S21°10'54"W
1 1/2" IRON PIPE FOUND UP 1.5'
5/8" REBAR FOUND UP 0.2' WITH 1 1/4" IRON PIPE WITNESS FOUND UP 2.7'
42.53' S24°08'36"W
1" IRON PIPE FOUND UP 0.6' WITH 3/4" IRON PIPE WITNESS UP 3.6' AND 1 1/4" IRON PIPE WITNESS UP 2.6'
36.0
SIDE SETBACK (30' THIS SIDE)
N24°42'34"E 80.02'
15' REAR SETBACK
S66°37'55"E 92.85'
EXISTING FOUNDATION
GRAVEL DRIVE
107.35' N66°33'00"W
22.6
SIDE SETBACK (20' THIS SIDE)
25' FRONT SETBACK
17.9
S49°21'48"W 16.86'
GRAVEL DRIVE
3/4" CAPPED REBAR FOUND
P 0.7' "PIERRE BEDARD LLS 649"
TH 1" IRON PIPE WITNESS UP 2.0'
1 1/2" IRON PIPE FOUND DOWN 0.1'. BENT OVER BASE HELD
94.73' N66°37'50"W
PAVED DRIVE
DRILL HOLE FOUND
BUILDING
TAX MAP 30 LOT 18
FRANK E TUXBURY JR.
PO BOX 2193
WEST PEABODY, MA 01960
M.C.R.D. VOL. 932 PG. 529
5/8" REBAR FOUND UP 0.5' WITH 1" IRON PIPE WITNESS UP 2.6'.
PSNH/66/23A
LITTLE SUNAPEE R
4"X4" CONCRETE BOUND FOUND UP 0.5'. LEANING WESTERLY. LOCATED IN A FLOWER POT.
1 1/4" IRON PIPE FOUND UP 0.8' WITH 3/4" IRON PIPE WITNESS UP 2.5'